


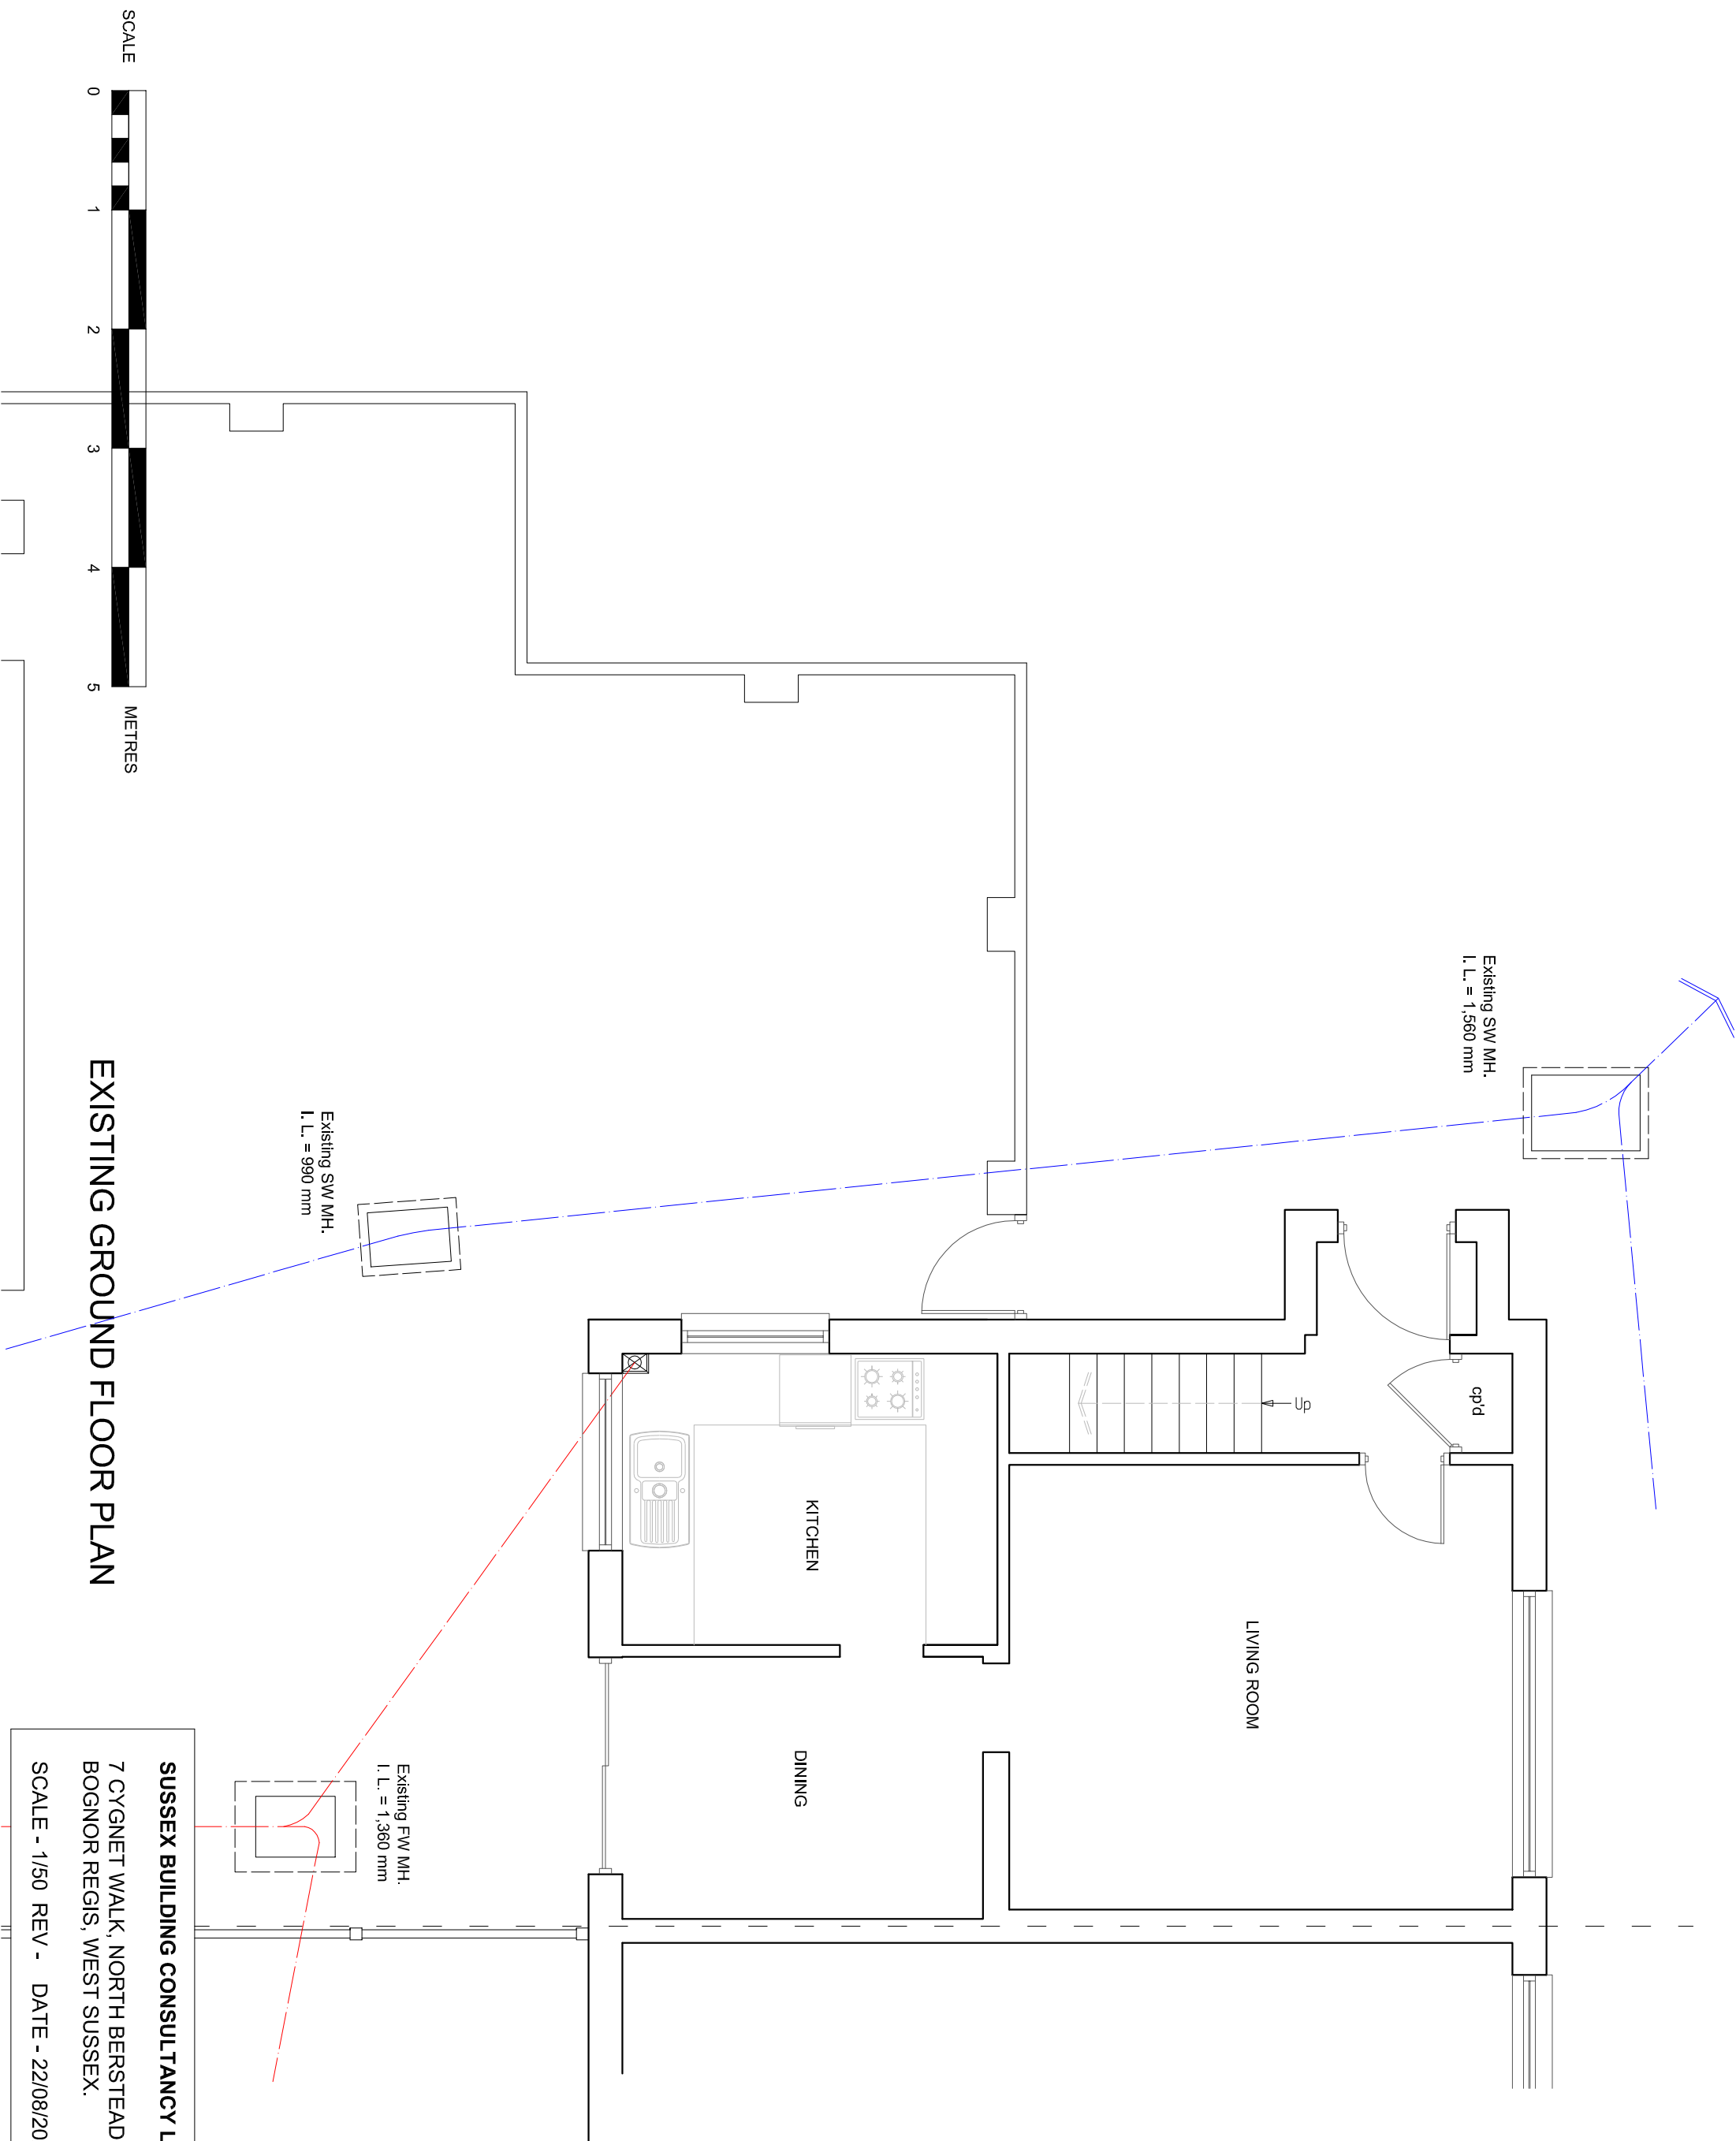

EXISTING GROUND FLOOR PLAN

SUSSEX BUILDING CONSULTANCY LIMITED

7 CYGNET WALK, NORTH BERSTEAD,
BOGNOR REGIS, WEST SUSSEX.

SCALE - 1/50 REV - DATE - 22/08/2020



LABC
partner

3 NORTHCOTE ROAD
BOGNOR REGIS
PO21 5LZ
TEL/FAX - (01243) 861379