


PROPOSED FIRST FLOOR PLAN

SUSSEX BUILDING CONSULTANCY LIMITED

7 CYGNET WALK, NORTH BERSTED,
BOGNOR REGIS, WEST SUSSEX.

SCALE - 1/50 REV - D DATE - 09/12/2020

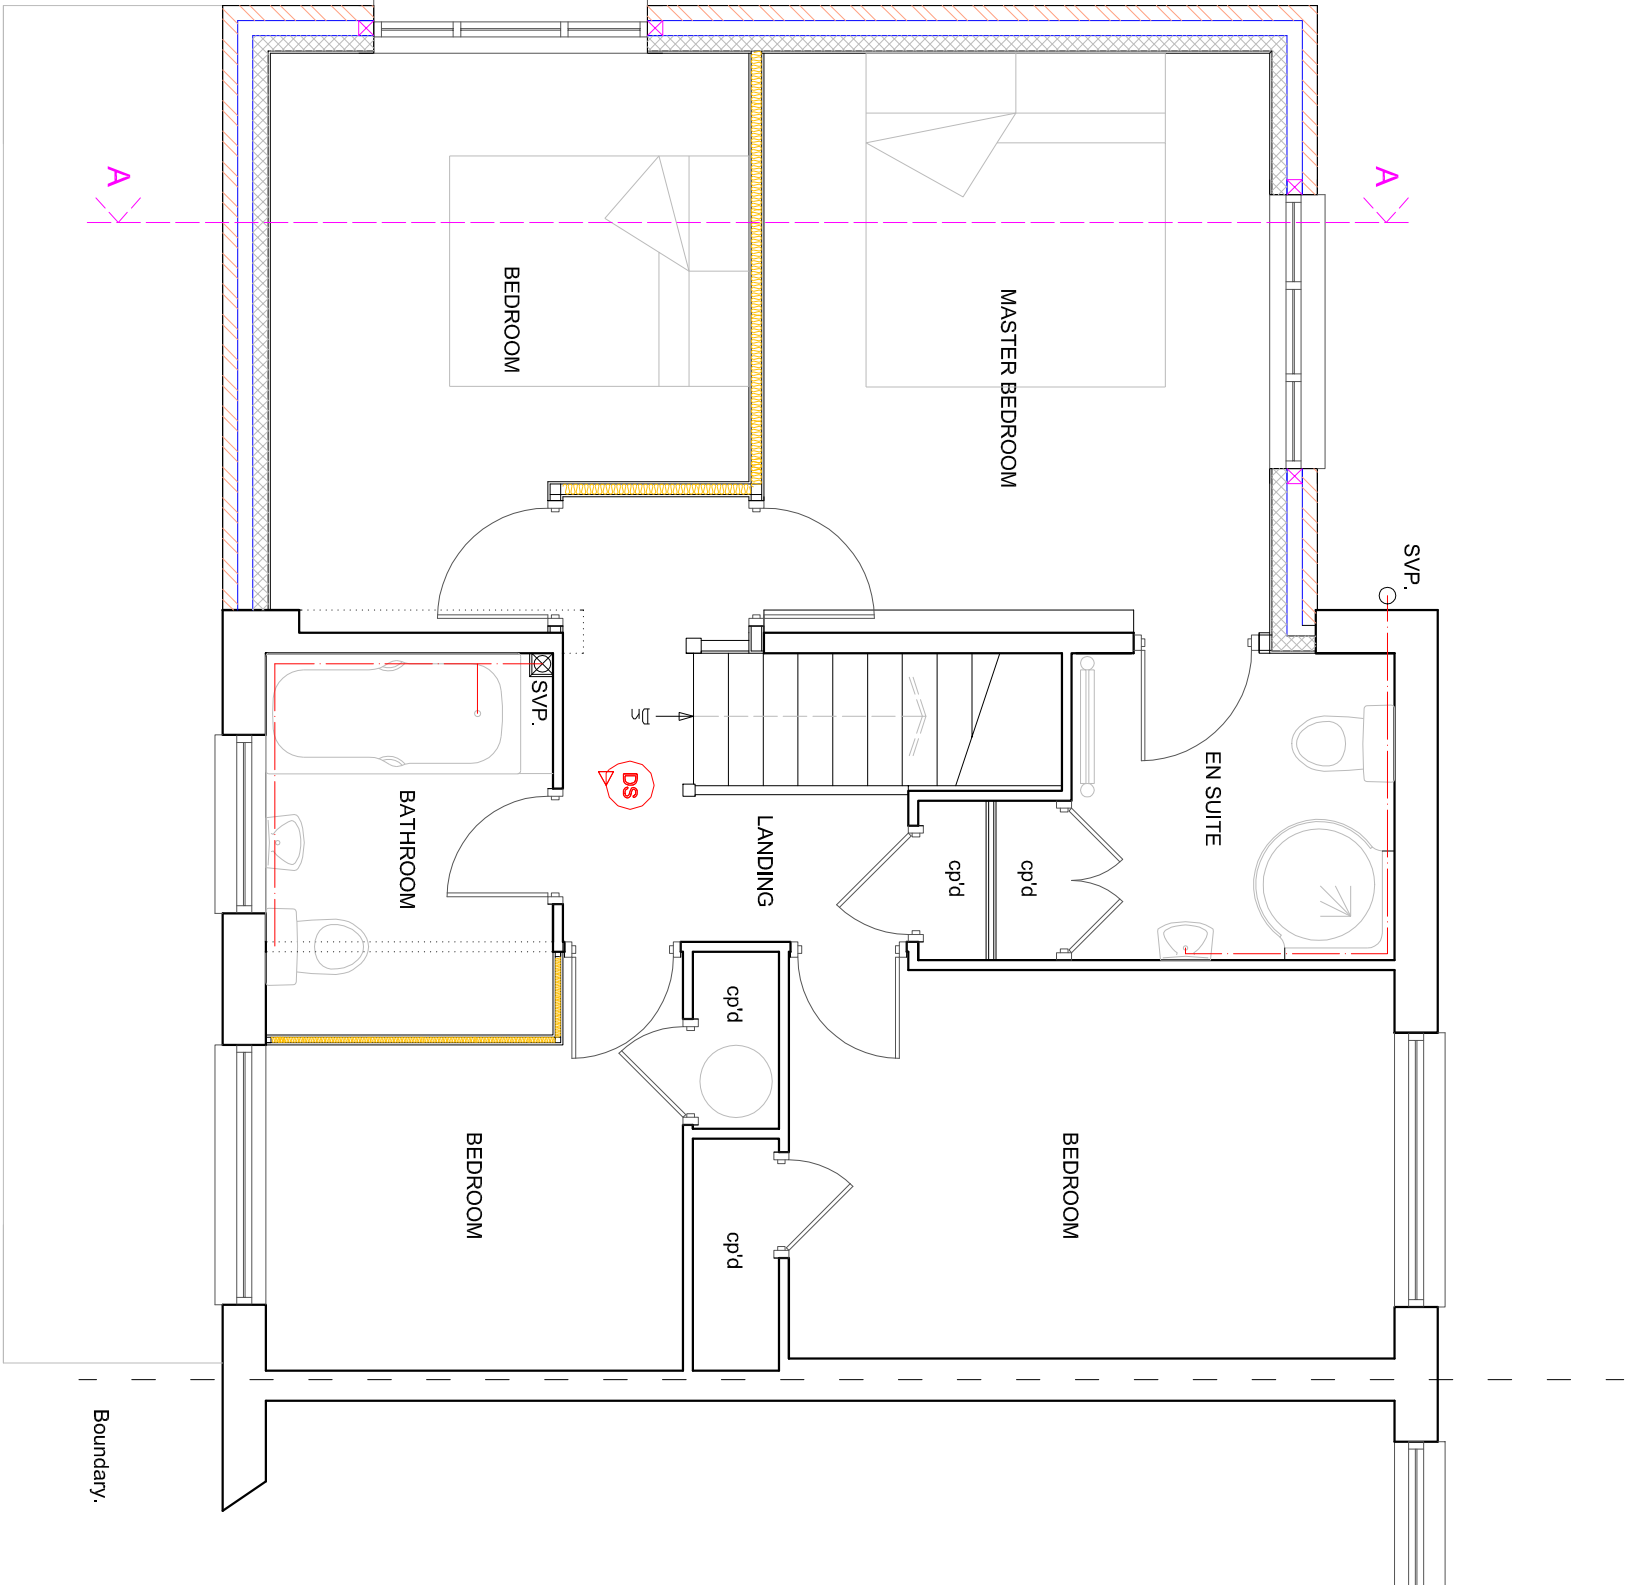

partner
LABC

3 NORTHCOTE ROAD
BOGNOR REGIS
PO21 5LZ
TEL/FAX - (01243) 861379