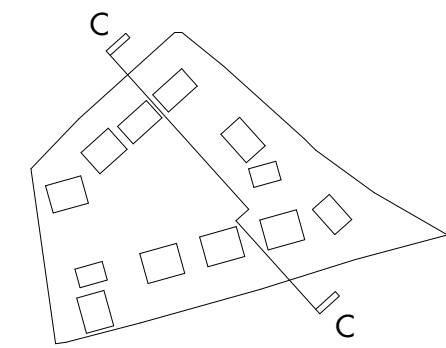
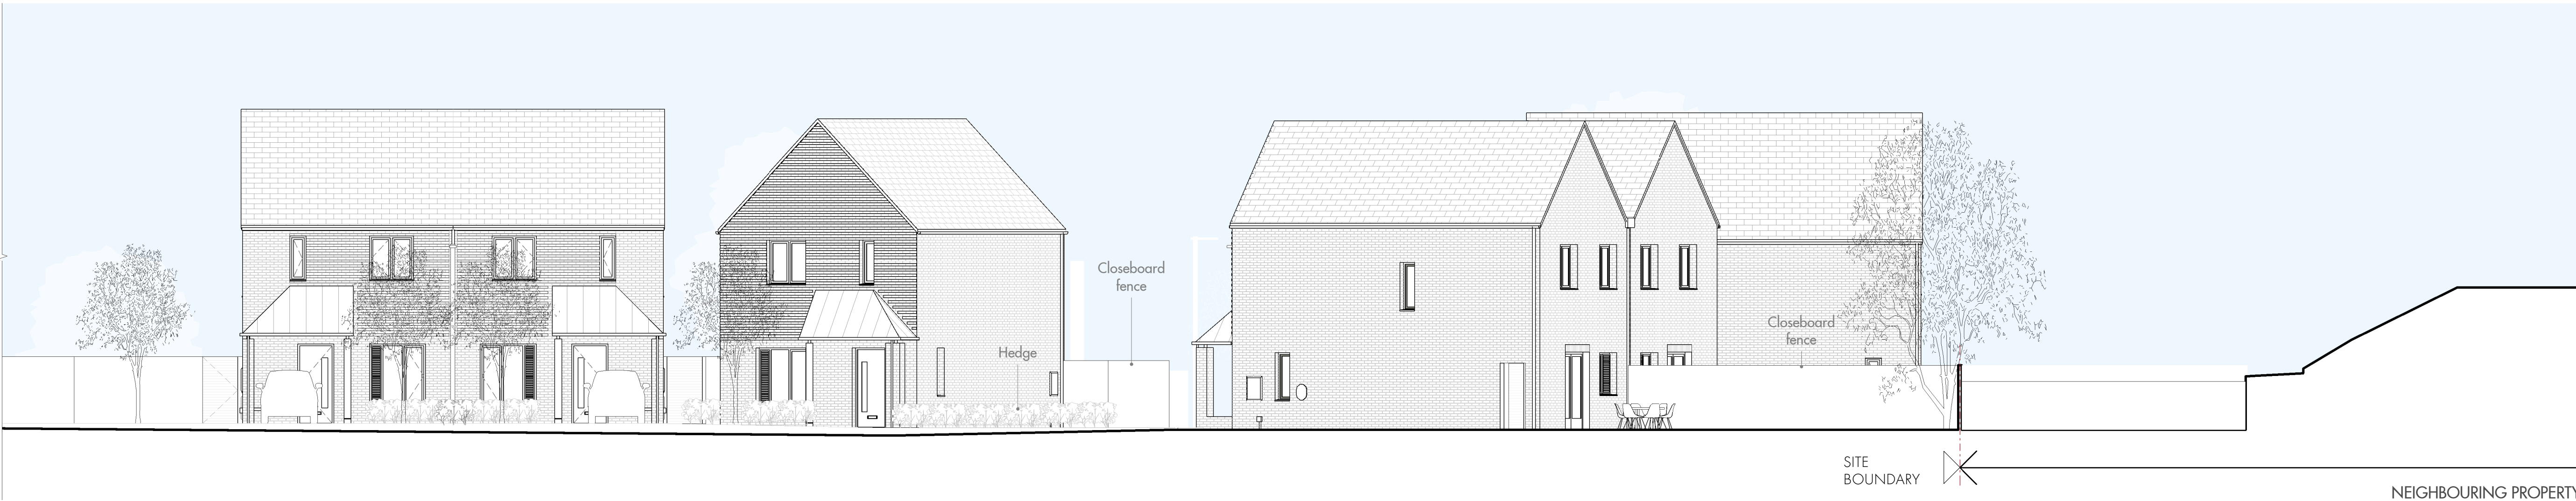
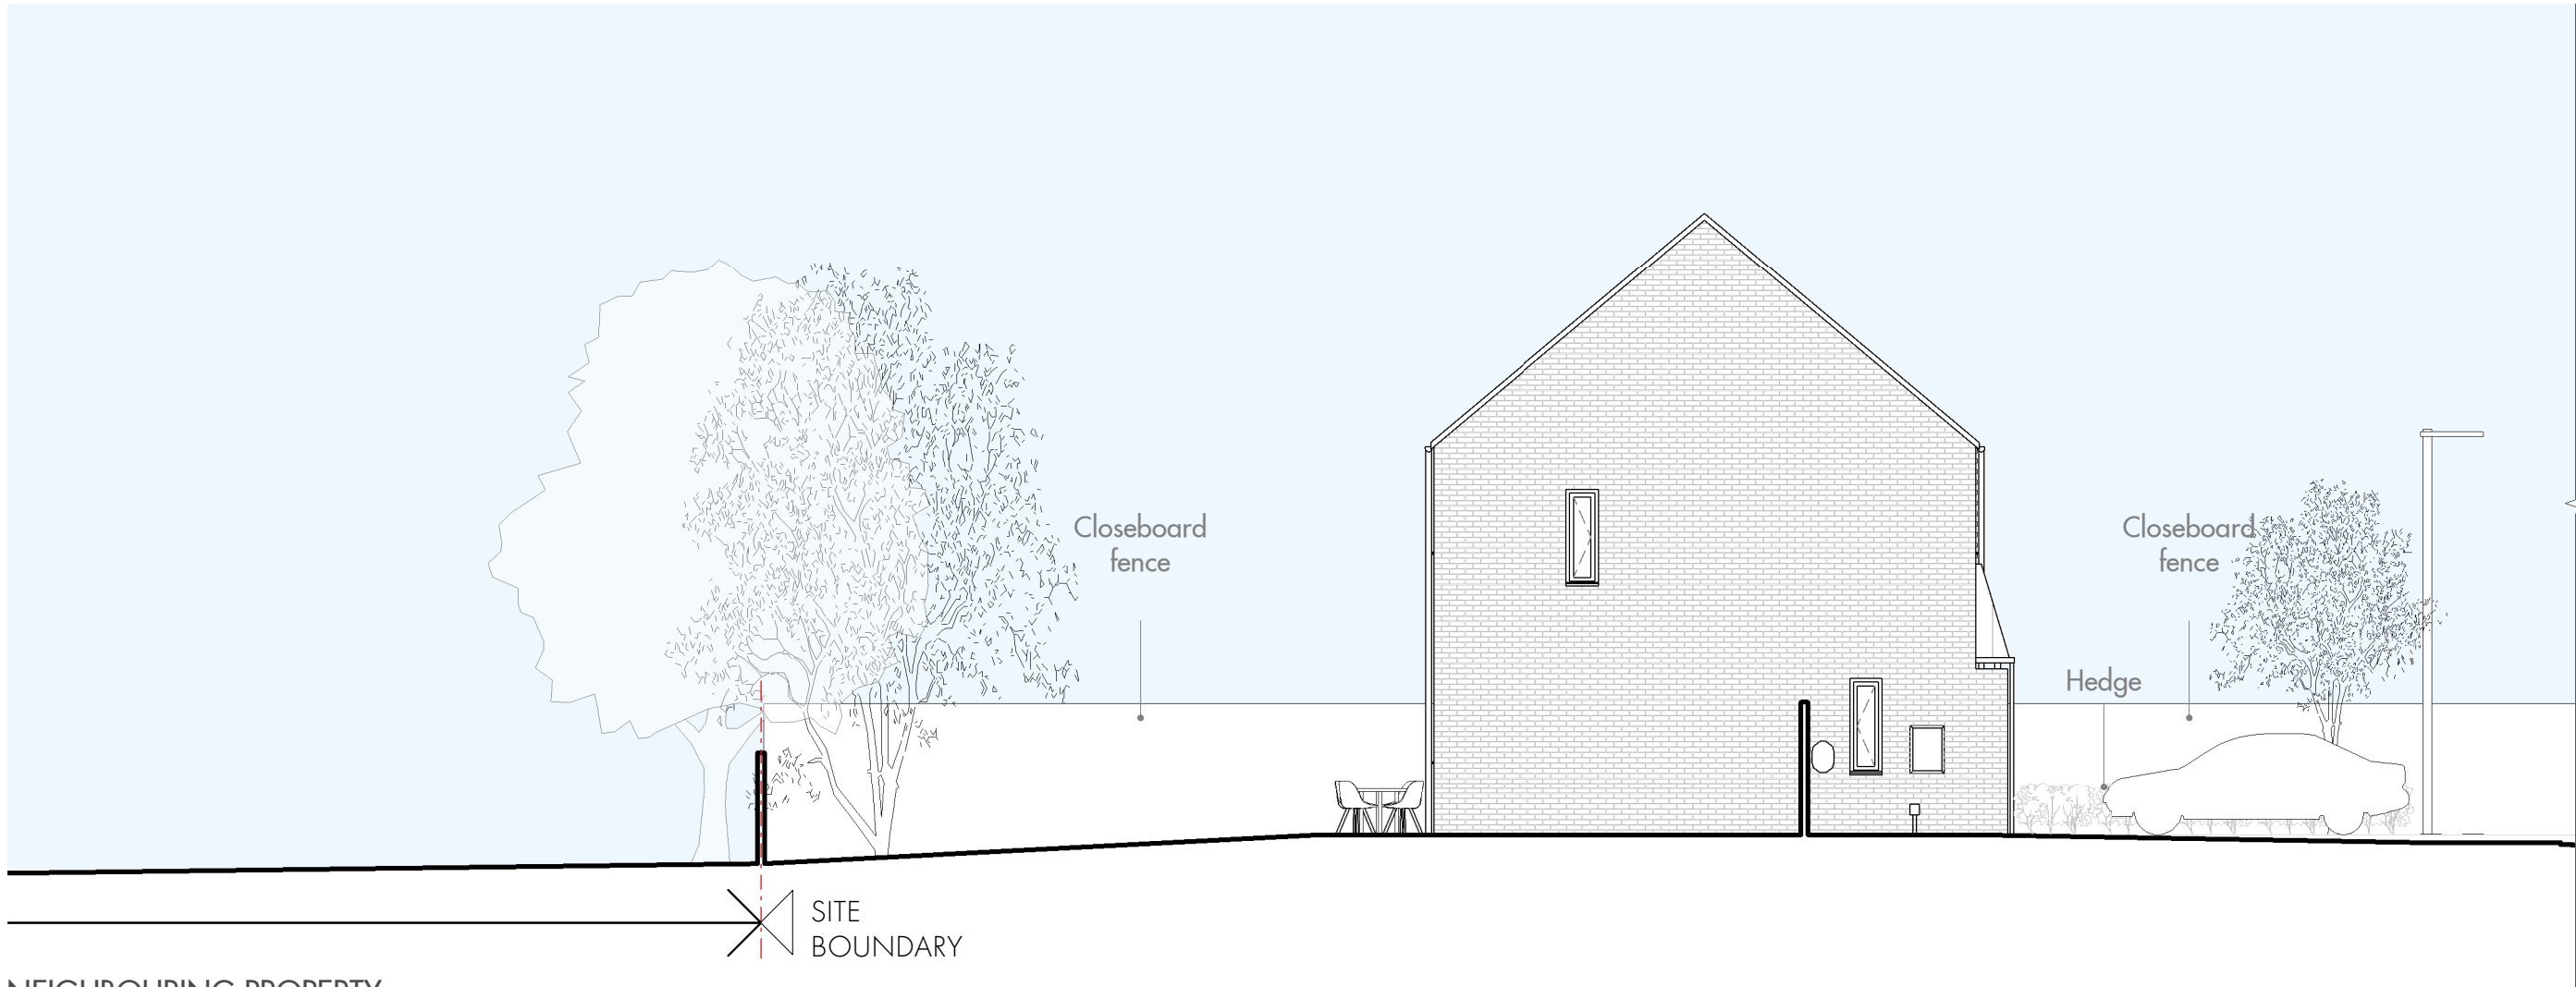


FOR PLANNING

REV	DATE	DESCRIPTION	CKD
P1	30.03.2022	Issued for planning	JL

Legend:

--- Site boundary

Allies and Morrison LLP
85 Southwark Street
London SE1 0HX
telephone 020 7921 0100
facsimile 020 7921 0101
email studio@alliesandmorrison.com
A&M JOB No: 21080_02

West Sussex Site 02 - North Bersted
Former Barton's Infant School, North Bersted, PO22 9BH
Proposed Elevation and Section - Proposed C - C
General Arrangement
21080_02-07-207
SCALE 1 : 100 @A1 1 : 200 @A3

P1
Revision