
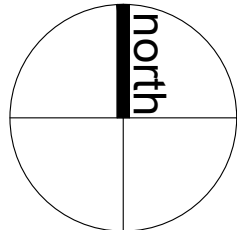


filename: w:\1444 wsc - lovell\jvhedcad\2 north bersted\1444-hed-dr-02-007 boundary and fencing plan p01.dwg; printed on:2022-03-31 on iso full bleed a3 (420.00 x 297.00 mm) @ 100% of original scale

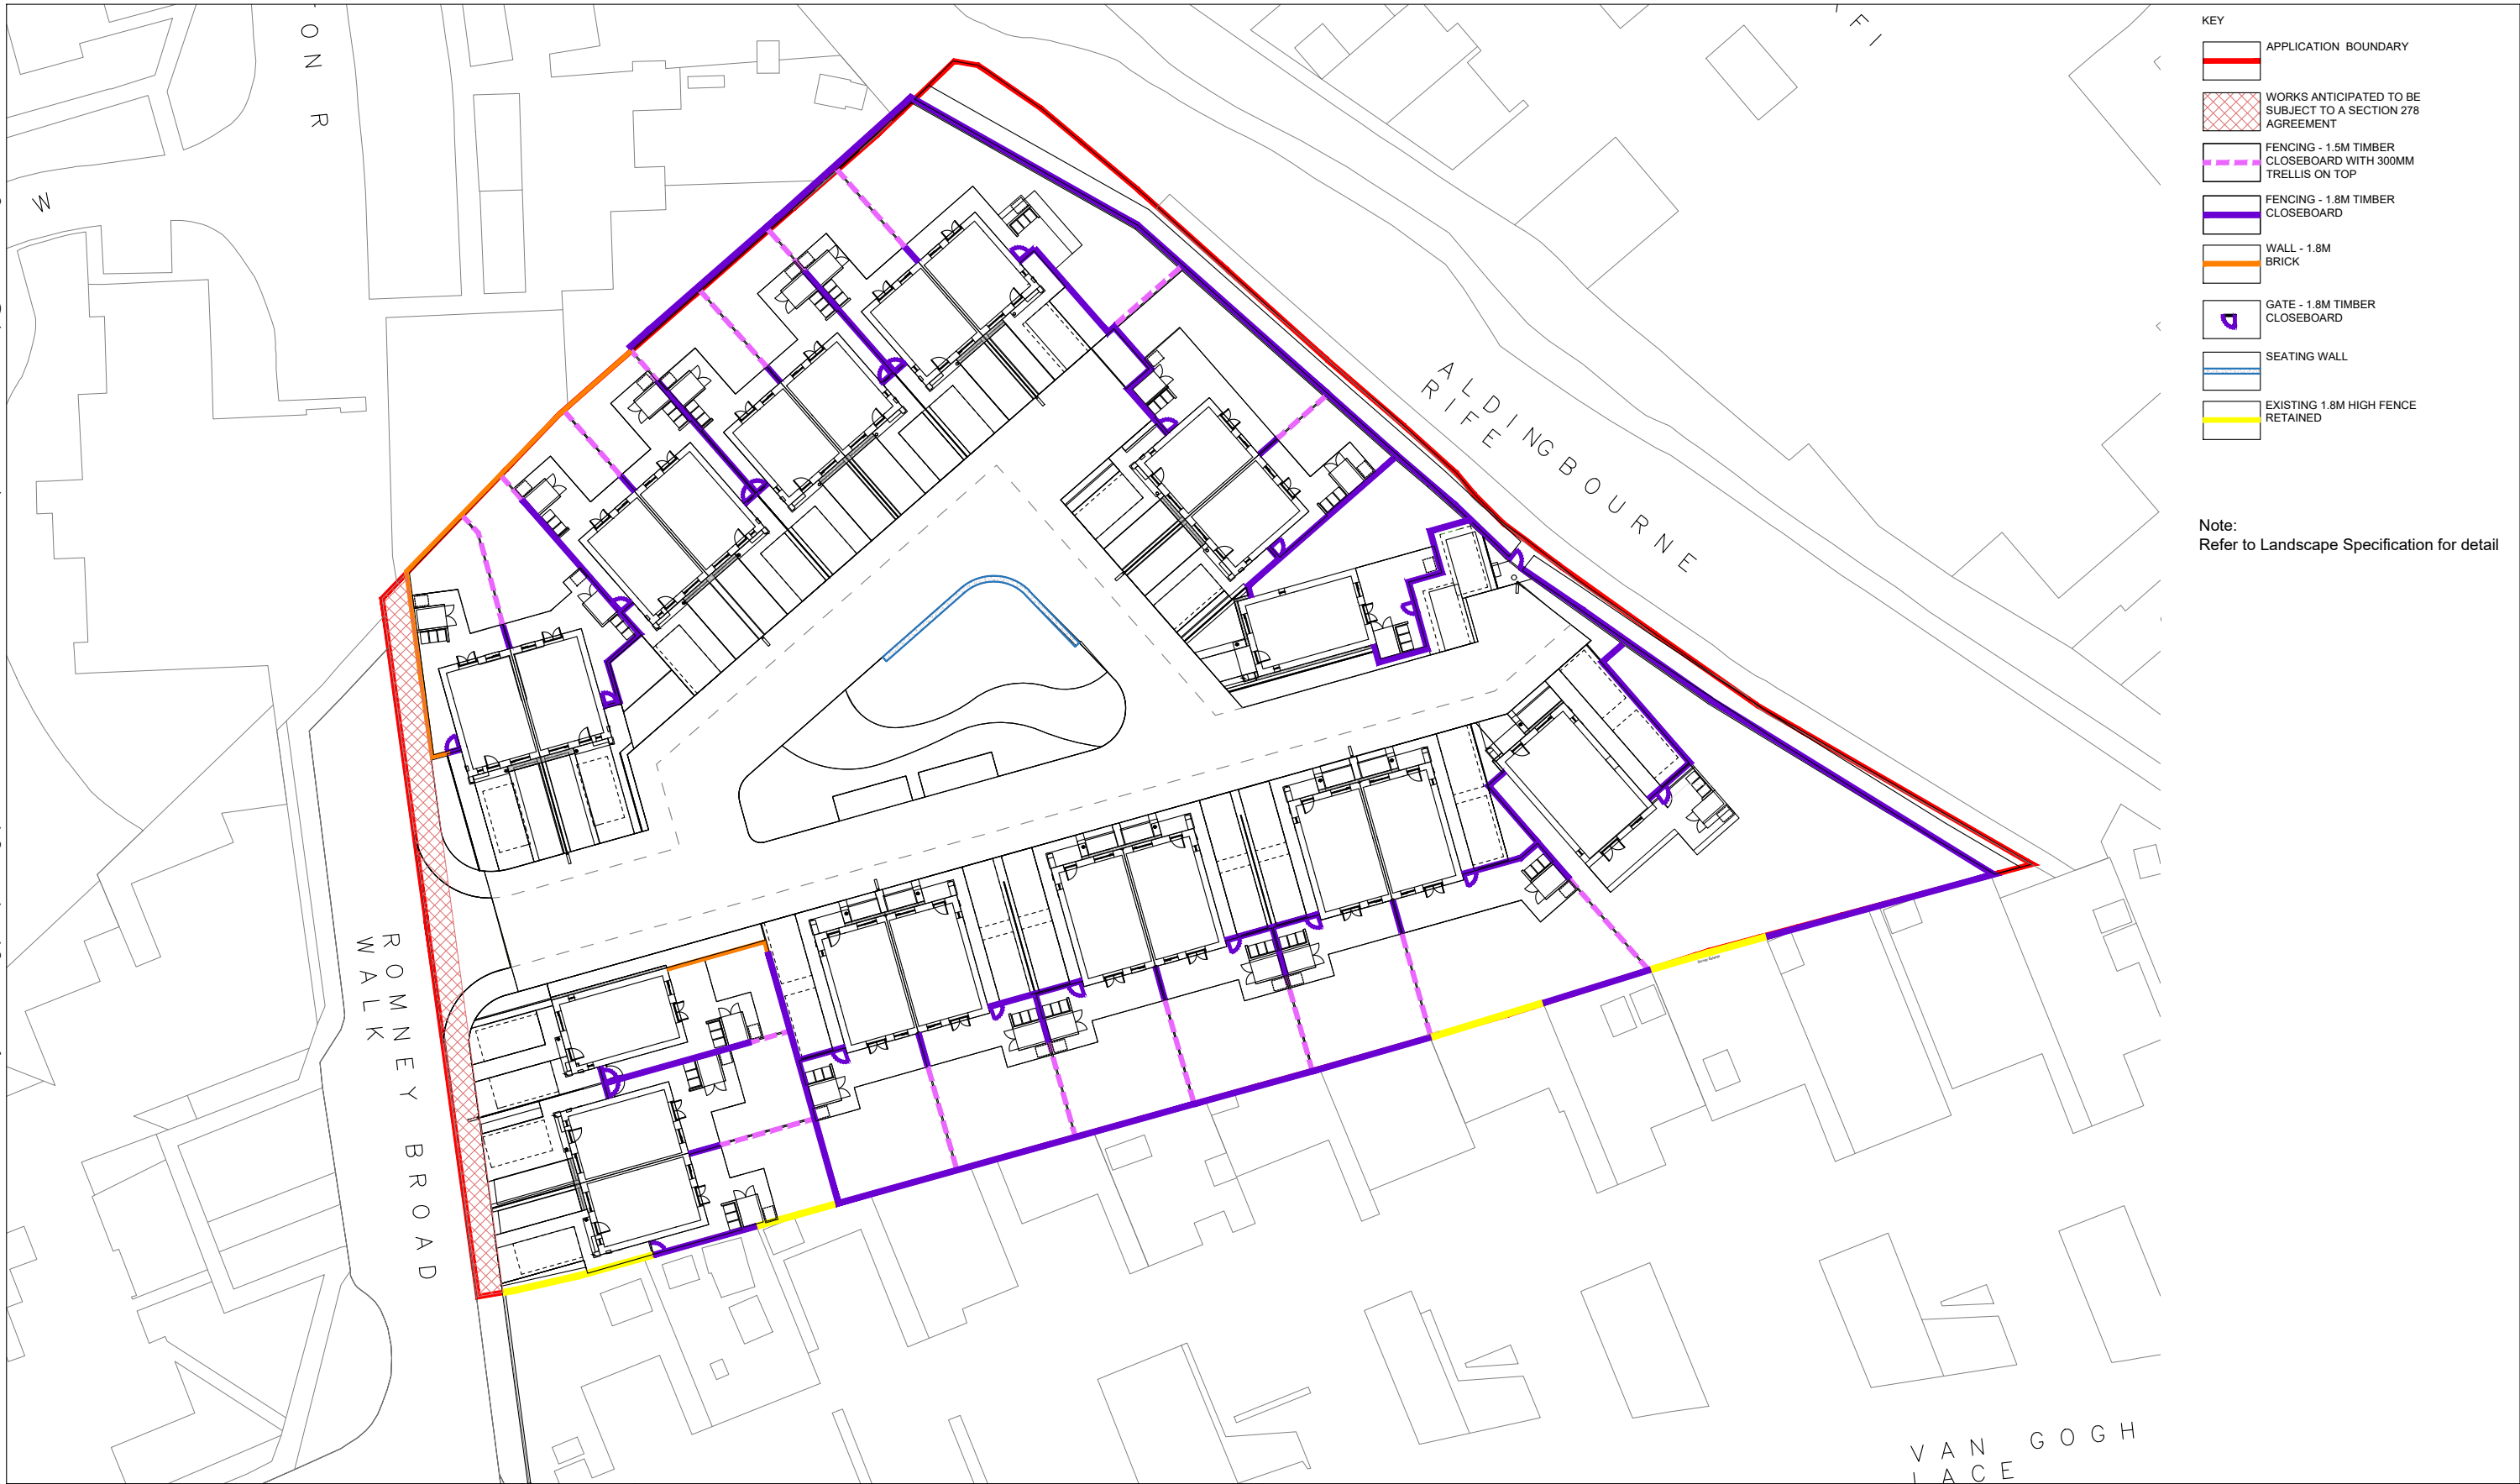

NOTES:

This drawing is the copyright of Hyland Edgar Driver. It must not be copied or reproduced without written consent. Only figured dimensions are to be taken from this drawing. All contractors must visit the site and be responsible for taking and checking all dimensions related to the works shown on this drawing.

REVISIONS
P01: Issue For Planning - 220331 - JW
-
-
-
-
-
-
-
-

DATE	DRAWN BY	CHECKED BY
04.01.22	CH	IN
DRAWING STATUS		SCALE @ A3
FOR PLANNING		1:500@A3
PROJECT		
Former Bartons Infant School Site, North Bersted		
DRAWING TITLE		
BOUNDARY AND FENCING PLAN		
DRAWING NUMBER	REVISION	
1444-HED-DR-02-007	P01	

CLIENT
LOVELL & WSCC

H | E | D Hyland Edgar Driver
**Landscape Architects
& Urban Designers**

One Wessex Way Colden Common Winchester SO21 1WG t. 01962 711 600