

filename: w:\1444 wscc - lovell jv\hed\cad\2 north bersted\1444-hed-dr-02-004 hard landscape palette p01.dwg; printed on:2022-03-31 on iso full bleed a3 (420.00 x 297.00 mm) @ 100% of original scale



1 Concrete paving to residential entrances  
Product: Marshall Priora Permeable - Staggered bond  
Colour: Bracken  
Size: 200 x 100 x 80mm




2 Concrete paving to driveways  
Product: Marshall Priora Permeable - Staggered bond  
Colour/ Finish: Bracken  
Size: 200 x 100 x 80mm



3 Concrete block paving to Patios  
Colour: Buff, Size: 450 x 450 x 50mm



11 Curved Concrete Seating Wall  
Pre-cast or insitu concrete with rebate to edge  
Colour: White, Size: As shown on drawings, 400mm high  
Optional timber cladding

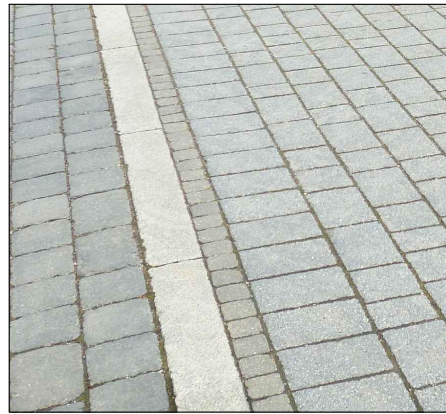

4 Flush kerb - PCC  
Colour: Silver grey. Kerbs location as shown on 1444-HED-DR-02-002



5 25mm upstand kerb - PCC  
Colour: Silver grey. Kerbs location as shown on 1444-HED-DR-02-002



6 Concrete paving to road/footpath  
Product: Marshall - Keyblok Vintage - Herringbone  
Bond Colour/ Finish: Charcoal  
Size: 200 x 100 x 80mm




7 Standard kerb - PCC  
Colour: Silver grey. Kerbs location as shown on 1444-HED-DR-02-002




8 Fencing with pedestrian gate to gardens  
Timber closeboard with matching gate - 1.8m high  
9 Timber closeboard - 1.5m high + 300mm trellis



10 Privacy walls to back garden  
Brick to match architecture - 1.8m high

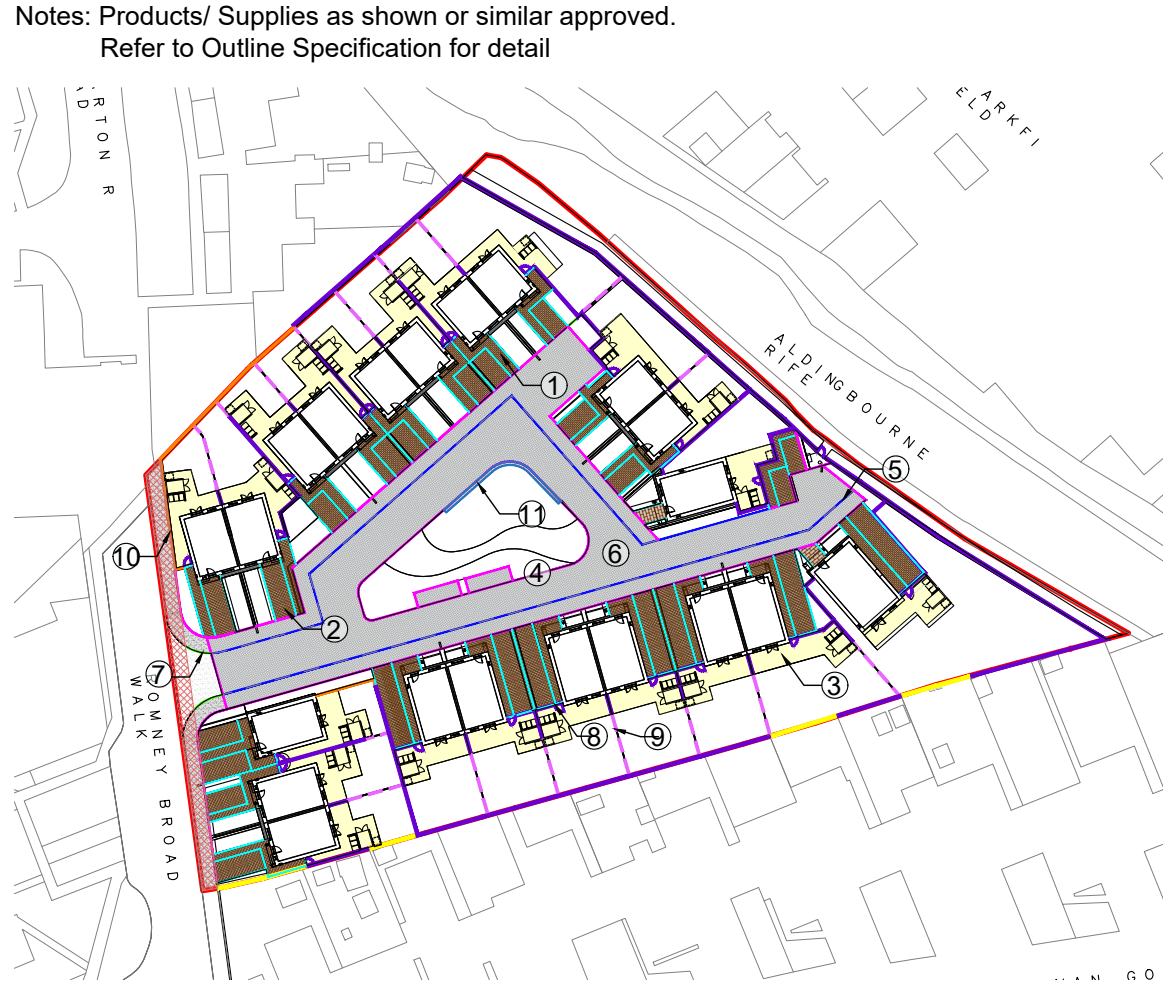

A Location Plan  
Scale: 1:1000@A3

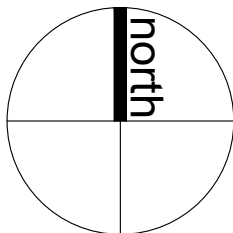

NOTES:  
This drawing is the copyright of Hyland Edgar Driver. It must not be copied or reproduced without written consent. Only figured dimensions are to be taken from this drawing. All contractors must visit the site and be responsible for taking and checking all dimensions related to the works shown on this drawing.

REVISIONS

P01: Issue For Planning - 220331 - JW

DATE  
08.11.21

DRAWN BY  
CH

CHECKED BY  
IN

DRAWING STATUS  
FOR PLANNING

SCALE @ A3  
AS SHOWN

PROJECT

Former Bartons Infant School Site, North Bersted

DRAWING TITLE

HARD LANDSCAPE PALETTE

DRAWING NUMBER

1444-HED-DR-02-004

REVISION

P01

CLIENT  
LOVELL & WSCC

**H | E | D** Hyland Edgar Driver  
**Landscape Architects  
& Urban Designers**

One Wessex Way Colden Common Winchester SO21 1WG

t. 01962 711 600