

Long elevation



1



2

3



Detail 1



Detail 2



Detail 3



1
Introduction

2
Site Context

3
Proposed
Scheme

4
Access

5
Consultation

Appendix

3.10 Entry to site



1
Introduction

2
Site Context

3
Proposed
Scheme

4
Access

5
Consultation

Appendix

3.11 Landscape proposals

The landscape proposals have been developed to enhance the existing character of the site, providing a contemporary residential development with a naturalistic feel suitable to location.

Where possible, existing mature trees will be retained and enhanced with new tree planting to reduce the visual impact of the development to residents, and provide a feeling of established maturity to the new homes.

New planting will be predominately native and include cherry, birch, alder and oak trees supplemented with an attractive naturalistic 'woodland' ground flora of grasses, perennials and evergreen shrub planting. The planting design will establish seasonal interest, structure and colour with positive benefits to local wildlife and biodiversity.

At the centre of the site, a communal green will offer an attractive focal point to the development. Multi-stemmed tree planting, and wildflower wraps around a communal lawn area with seating wall providing a social space for residents and children to play and relax.

The scheme has been developed with pedestrian priority in mind using shared surfacing and minimal level changes. Surfacing has been carefully considered to complement the architecture and promote safe pedestrian movement. Materials will be robust yet contemporary and provide a warm palette to the residential development. Boundary treatments will similarly echo a rustic feel and include timber boundary treatments.



Communal Garden



Local Area for Play (LAP)



Wildflowers



Amenity Planting and Street trees



**1
Introduction**

**2
Site Context**

**3
Proposed
Scheme**

**4
Access**

**5
Consultation**

Appendix

Landscape proposals

Landscape site analysis

The site is well vegetated with existing trees and hedgerows to boundaries. Where possible, existing mature trees of significant value will be retained. Where trees are to be removed, they will be replaced with an equivalent suitable species within the development.

Legend

- 1 Pedestrian/cycleway between residential areas
- 2 Access point off existing road
- 3 Existing trees removed subject to arboriculture survey
- 4 Existing trees to be retained where possible to provide boundary screening. Form part of open space and/or play requirement?
- 5 Area of shadow caused by existing trees which is likely an offset from new residential development
- 6 Single storey residential
- 7 Two storey residential



Landscape site analysis diagram



1
Introduction

2
Site Context

3
Proposed
Scheme

4
Access

5
Consultation

Appendix

11

1 Introduction

2

3

4


5

Appendix



	Existing Tree/Feature BS, 5837:2012 Category B
	Existing Tree/Feature BS, 5837:2012 Category C
	Existing Tree/Feature BS, 5837:2012 Category U
	Line of Root Protection Area (RPA) - calculated in BS, 5837:2012
	Existing Tree/Feature to be Removed, BS 5837:2012 Category U
	Additional feature which doesn't meet BS 5837:2012 categorisation but is included for reference
	Dead or Dying Tree

Landscape proposals

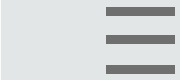

1 Introduction

2 Site Context

3 Proposed Scheme

4 Access

5 Consultation

Appendix



Legend

- | | | | | | |
|---|--------------------------------------|----|---|----|--|
| 1 | Permeable concrete paving | 9 | Wildflower | 17 | Existing vegetation retained |
| 2 | Concrete block paving | 10 | Ornamental shrub plantings | 18 | Fencing - 1.8m timber closeboard |
| 3 | Tarmac to pedestrian path | 11 | Native medium height hedges | 19 | Fencing - 1.5m closeboard with trellis |
| 4 | Concrete block paving to patios | 12 | Proposed trees | 20 | Wall - 1.8m brick |
| 5 | Gravel/bark mulch maintenance margin | 13 | Proposed multi-stem trees | 21 | Gate - 1.8m timber closeboard |
| 6 | Seating wall | 14 | Existing trees retained | 22 | Air source heat pumps |
| 7 | Lawn turf | 15 | Proposed native mix hedge | 23 | Cycle store |
| 8 | Native ground cover | 16 | Existing vegetation retained & enhanced | 24 | Bin store |

Landscape proposals

Hard landscape plan


All materials are selected for local relevance and continuity, as well as their robustness, ease of maintenance and replacement and sustainability credentials.

Materials will be contemporary and provide a warm palette to the residential development consisting of textured concrete block paving in a variety of sizes and colours to denote road, footpath, driveway, residential entrances and parking areas.

There is a consistent paved treatment to both road and pedestrian areas. All paving will be at one level with a simple flush kerb delineation to footpath areas.

Legend

- Permeable concrete paving to residential entrances and driveways
- Concrete block paving to access road and foot path
- Tarmac to pedestrian path
- Concrete block paving to patios
- Gravel/bark mulch maintenance margin
- Seating wall
- 25mm upstand kerb
- Concrete block paver edging unit
- Flush kerb
- Standard kerb

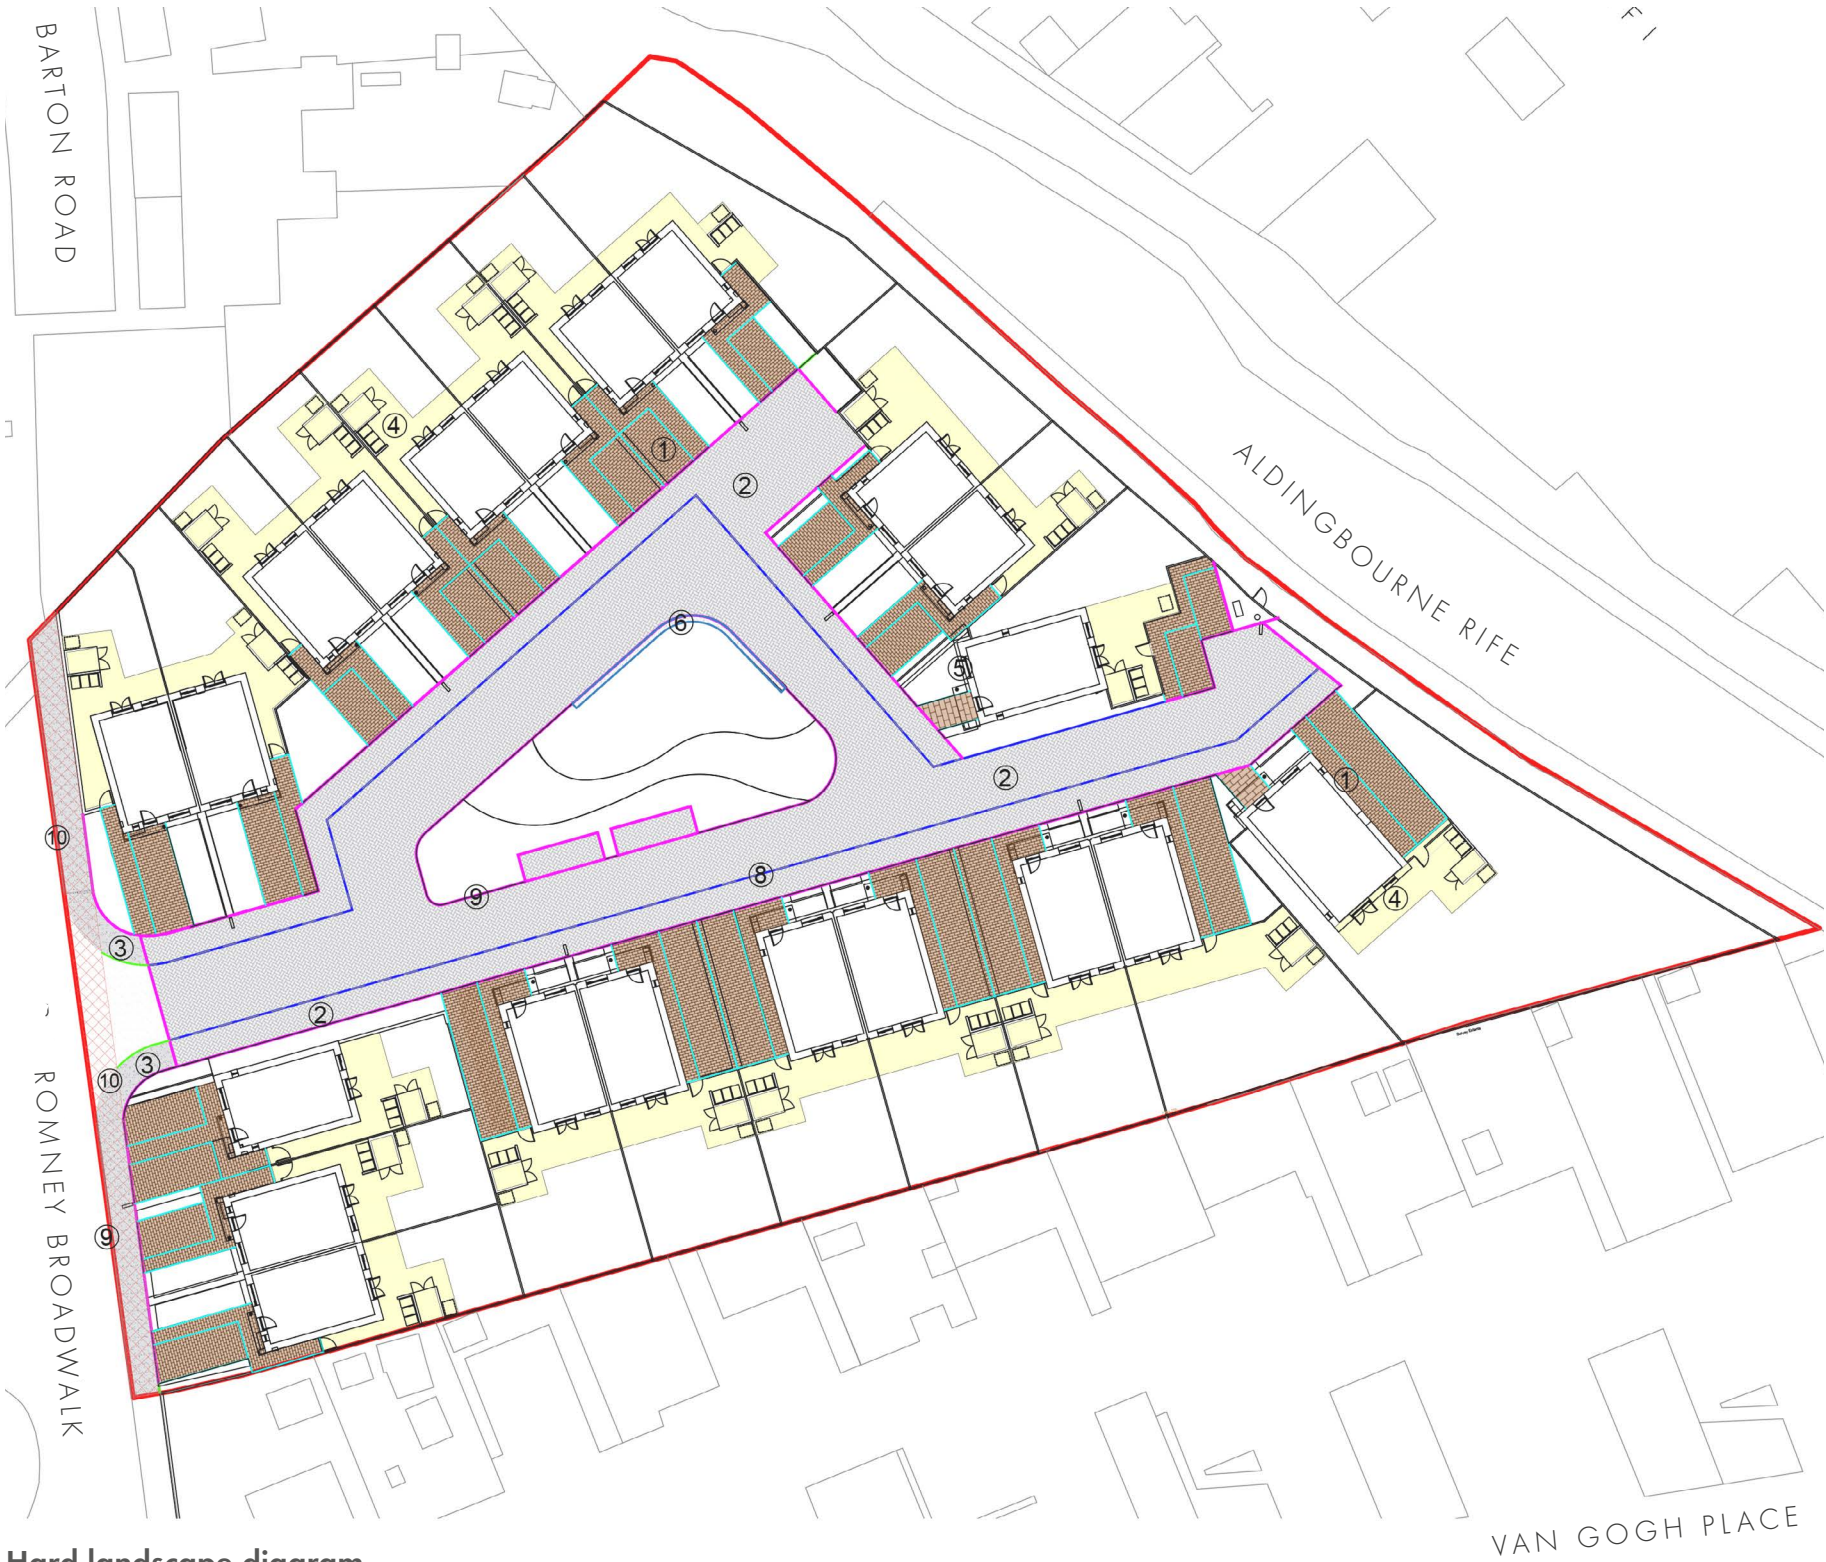

Hard landscape diagram

1
Introduction

2
Site Context

3
Proposed
Scheme

4
Access

5
Consultation


Appendix

Landscape proposals

Boundary and fencing plan

Boundary treatments are designed to be robust and suitable for location. Rear garden plots are defined by a combination of timber fencing - 1.8m high close-board and 1.5m high close-board with 0.3m trellis above - and areas of brick walling where part of key views to be in keeping with the architecture.

Front garden plots are designed to be more open with hedge planting dividing adjacent plots.

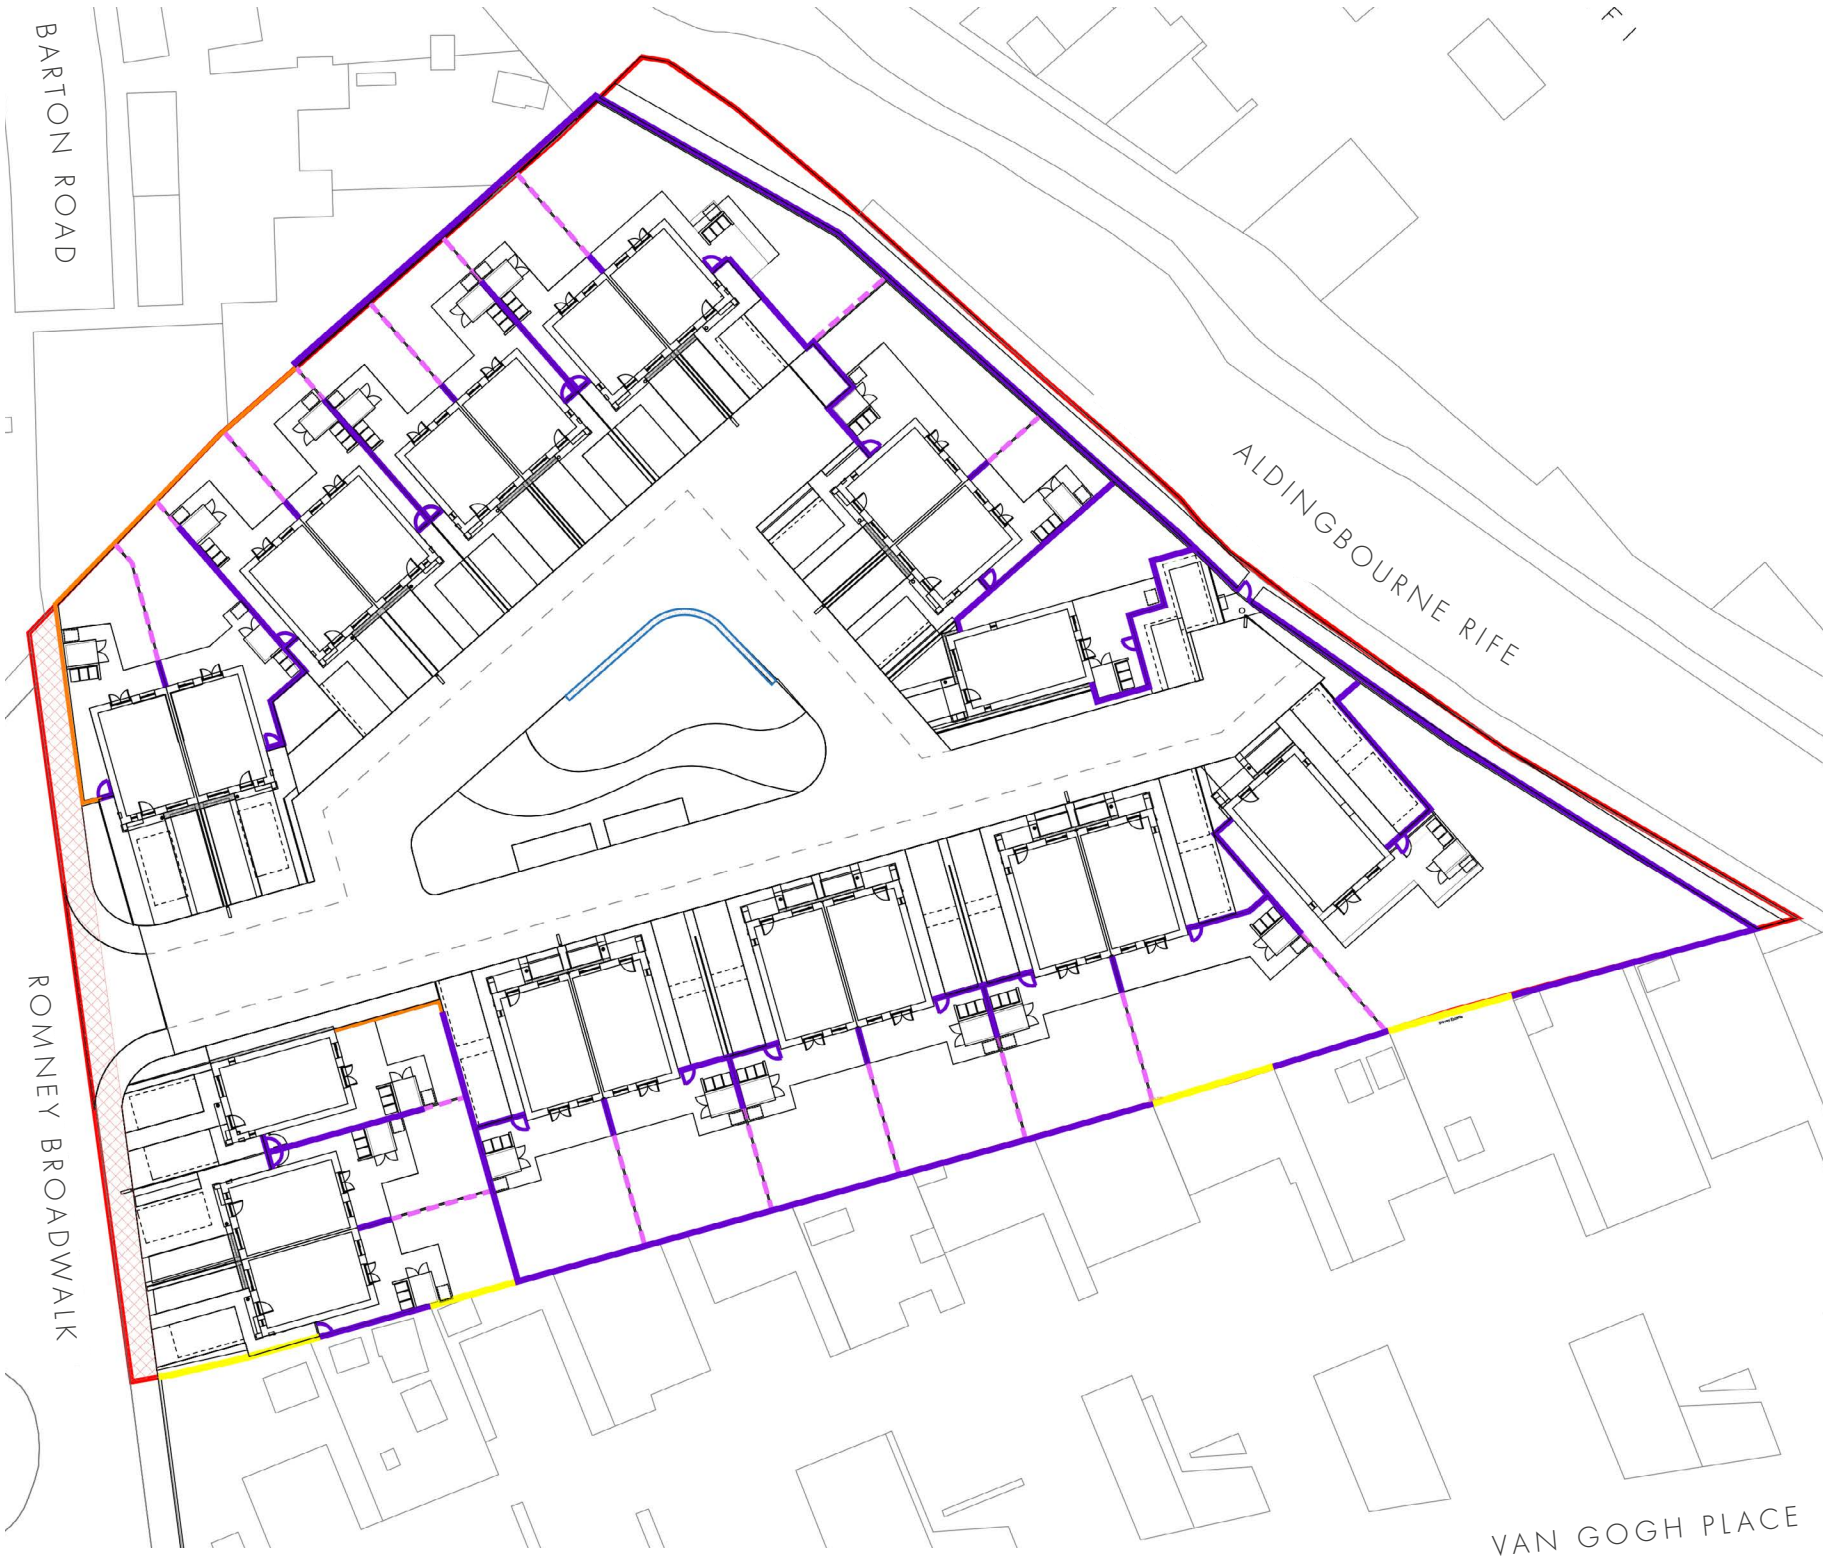

Boundary and fencing diagram

Legend

- Site boundary
- Seating wall
- Fencing - 1.8M timber closeboard
- 1.8M brick wall
- Fencing - 1.5M timber closeboard with 300mm trellis on top
- Existing 1.8M high fence retained



1
Introduction

2
Site Context

3
Proposed
Scheme

4
Access

5
Consultation

Appendix

Landscape proposals

Hard Landscape Palette



① Concrete paving to residential entrances




② Concrete paving to driveways



③ Concrete block paving to Patios




⑪ Curved Concrete Seating Wall

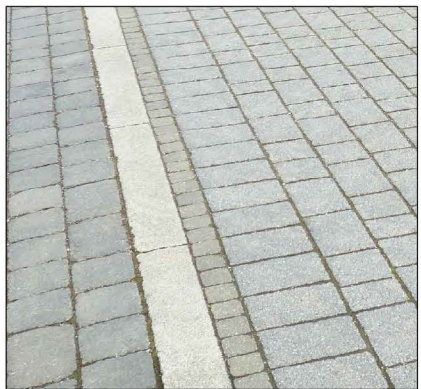

④ Flush kerb - PCC



⑤ 25mm upstand kerb - PCC

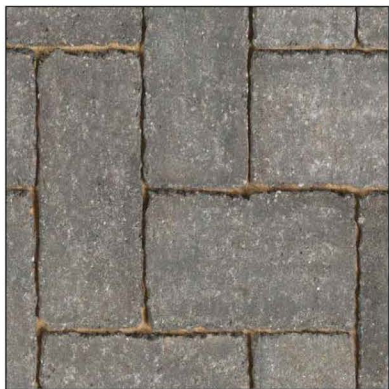

⑥ Concrete paving to road/footpath



⑦ Standard kerb - PCC



⑧ Fencing with pedestrian gate to gardens
⑨



⑩ Privacy walls to back garden



⑪ Location Plan
Scale: 1:1000@A3



1
Introduction

2
Site Context

3
Proposed
Scheme

4
Access

5
Consultation

Appendix

Landscape proposals

Soft Landscape Plan

Native tree planting has been selected where possible, with larger semi mature specimens located along boundaries and smaller ornamental tree planning to front gardens for seasonal interest and colour. At the centre of the scheme an attractive grove of multi-stemmed birch will provide a focal point to the central communal lawn area amongst a swathe of wildflower.

Structural native hedge planting will define front garden plots and will be supplemented with 'woodland floor' planting including grasses, lily turf, euonymus and vibernum. Plants have been selected for their biodiversity value and robust visual interest throughout the year.

Legend

- Lawn Turf
- Native Ground Cover
- Wildflower
- Ornamental Shrub Plantings
- Native Medium Height Hedges
- Proposed Trees
- Proposed Multi-Stem Trees
- Existing Trees Retained
- Proposed Native Mix Hedge
- Existing Vegetation Retained And Enhanced
- Existing Vegetation / Hedge Retained



Soft Landscape diagram

1
Introduction

2
Site Context

3
Proposed Scheme

4
Access

5
Consultation

Appendix

Landscape proposals

Soft Landscape Palette




1 Residential gardens



2 Communal lawn and public open space



3 Ground cover

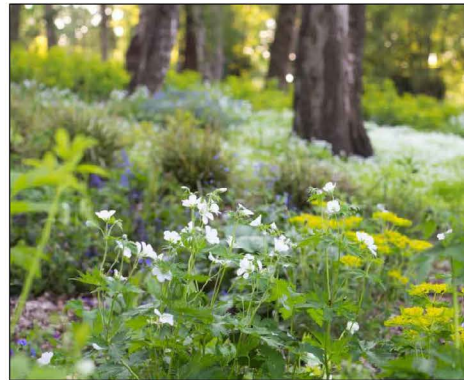

4 Native vegetation



5 Shrub mix




6 Medium height hedge



7 Typical Native Trees - Type 1



8a Feature Tree - Type 1

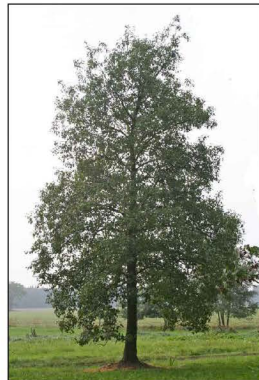

8b Feature Trees



9 Typical Front Garden Trees



10 Typical Parkland Trees



11 Typical Native Trees - Type 2



12 Typical Native Trees - Type 3



A Location Plan
Scale: 1:1000@A3

1
Introduction

2
Site Context

3
Proposed
Scheme


4
Access

5
Consultation

Appendix

Landscape proposals

Tree retention and removal

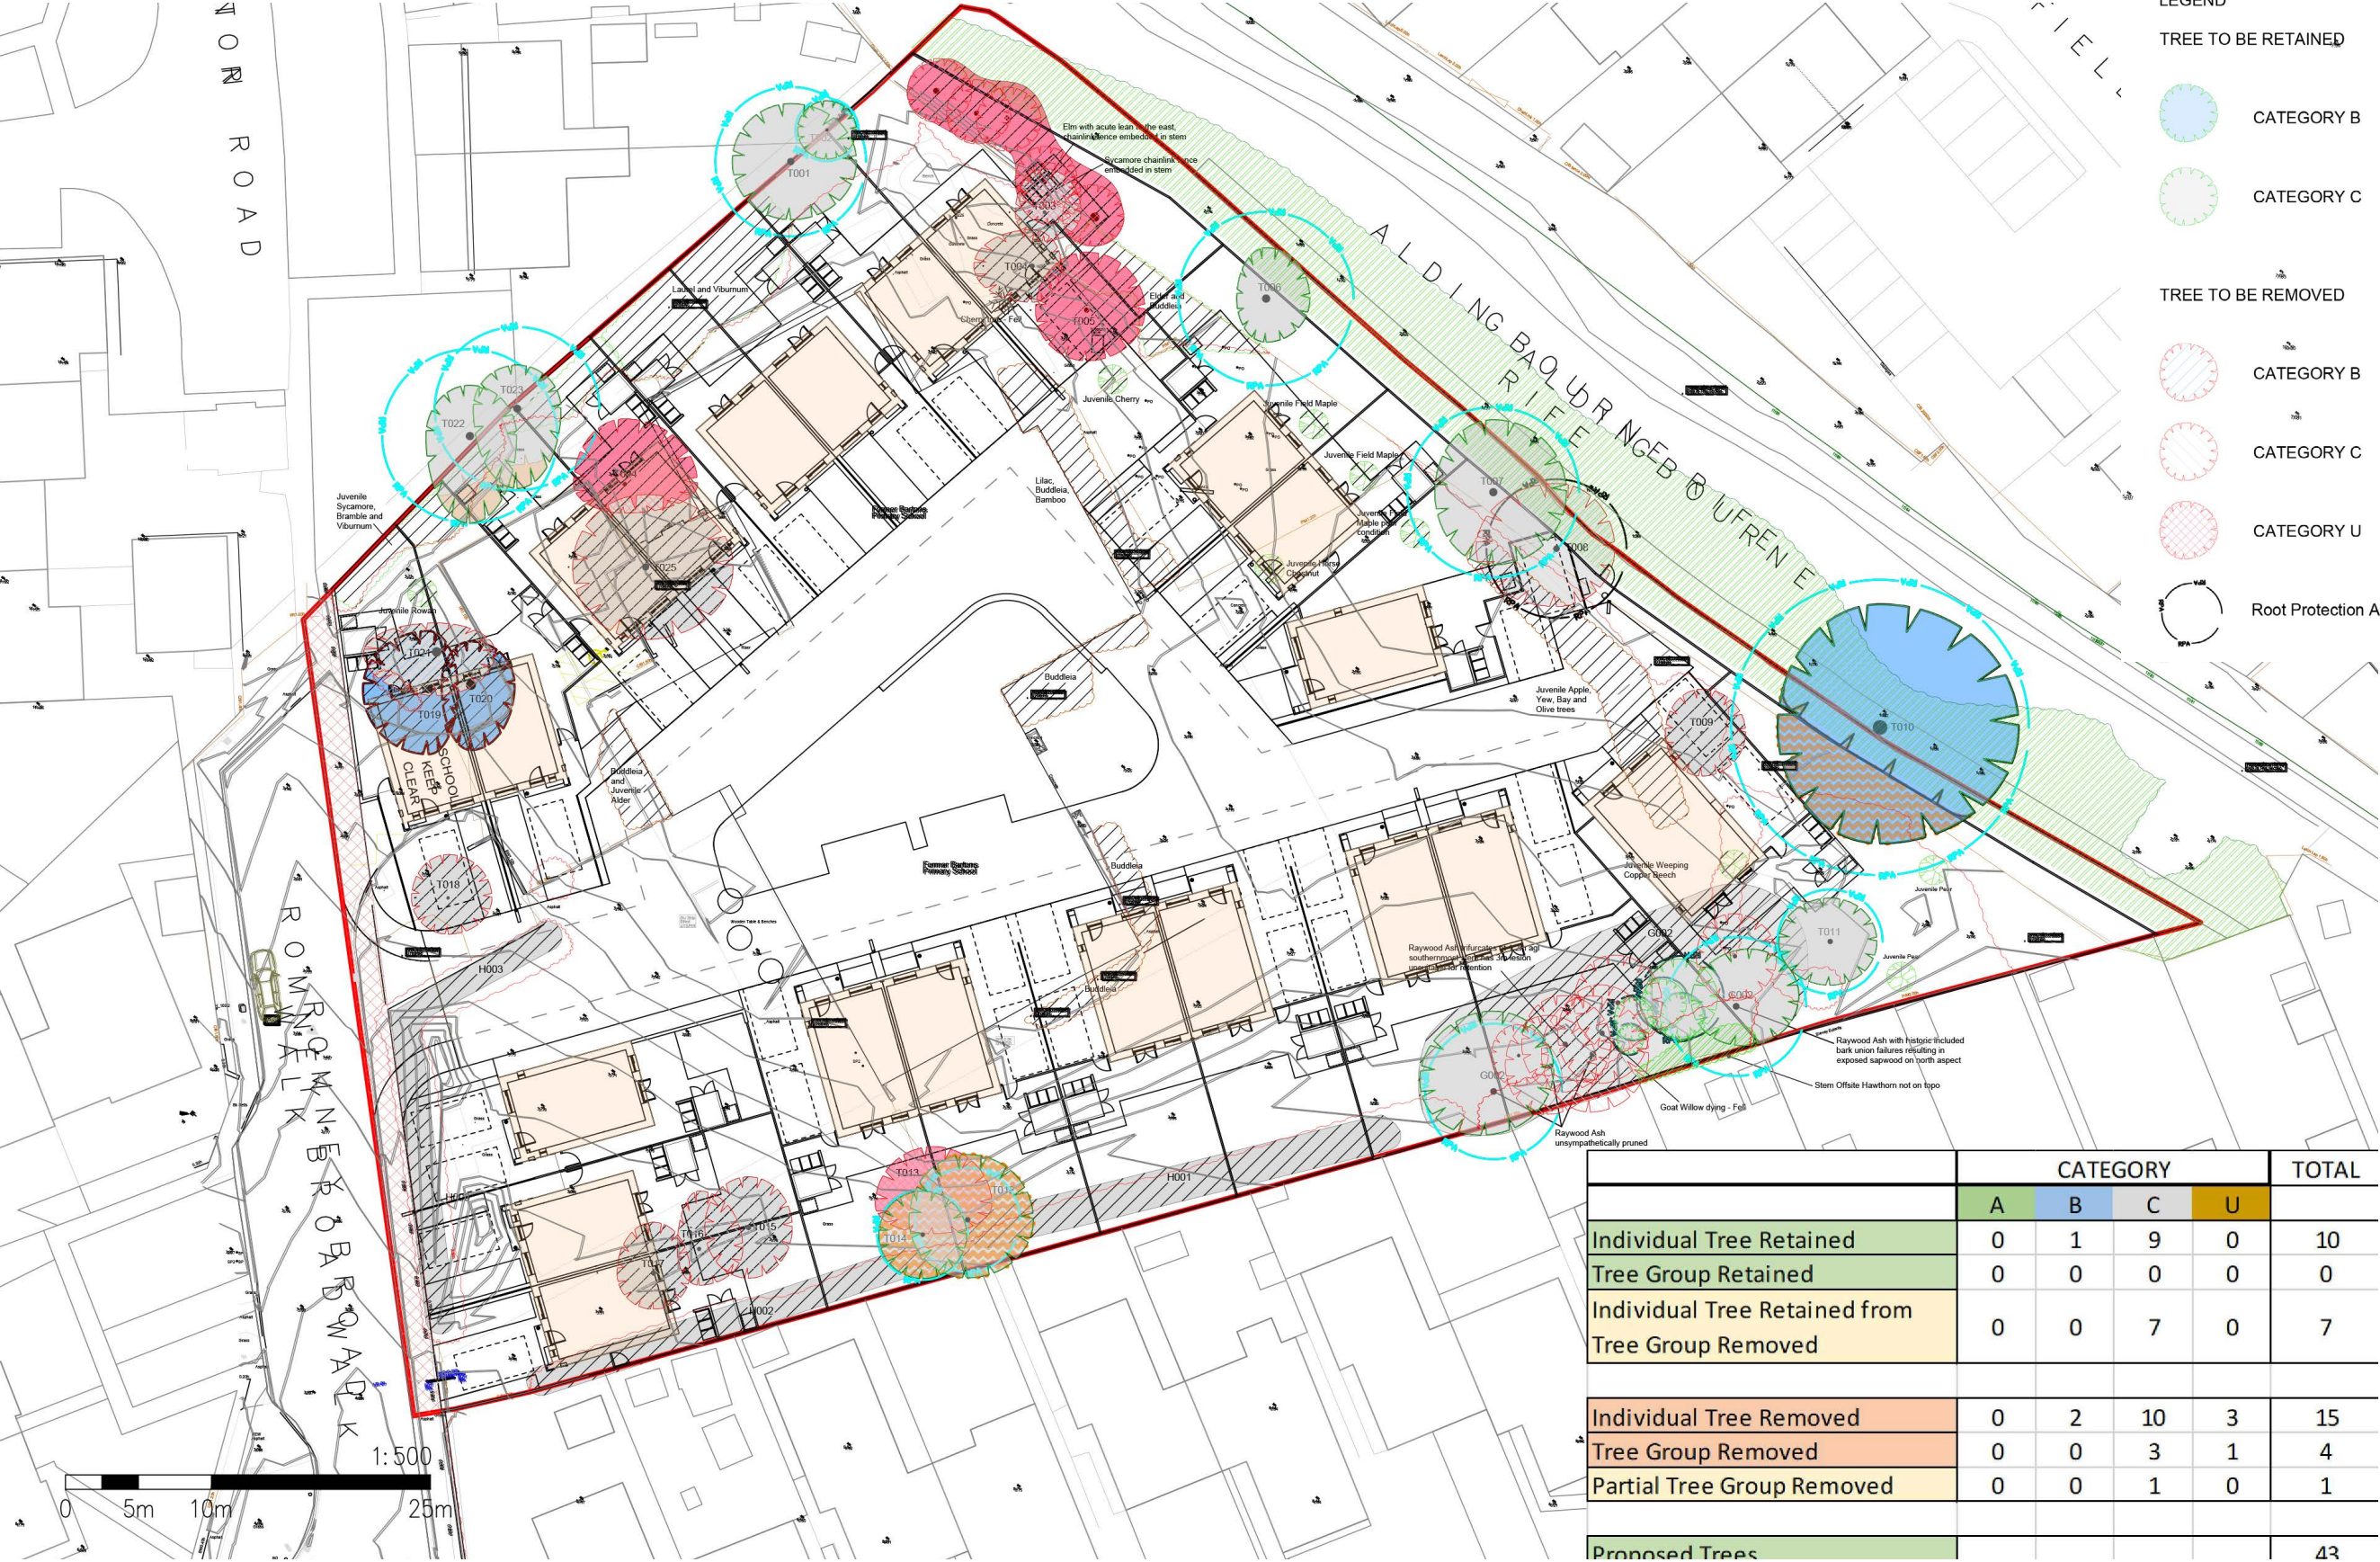

1
Introduction

2
Site Context

3
Proposed Scheme

4
Access

5
Consultation

Appendix

Landscape proposals

Tree removal and proposed tree plan



1
Introduction

2
Site Context

3
Proposed Scheme

4
Access

5
Consultation

Appendix