



filename: w:\11444 wscoc - lovell\jvhed\cad\2 north bersted\stage 3- p05\11444-hed-dr-02-007 boundary and fencing plan p04.dwg; printed on:2023-06-22 on iso full bleed a3 (297.00 x 420.00 mm) @ 100% of original scale

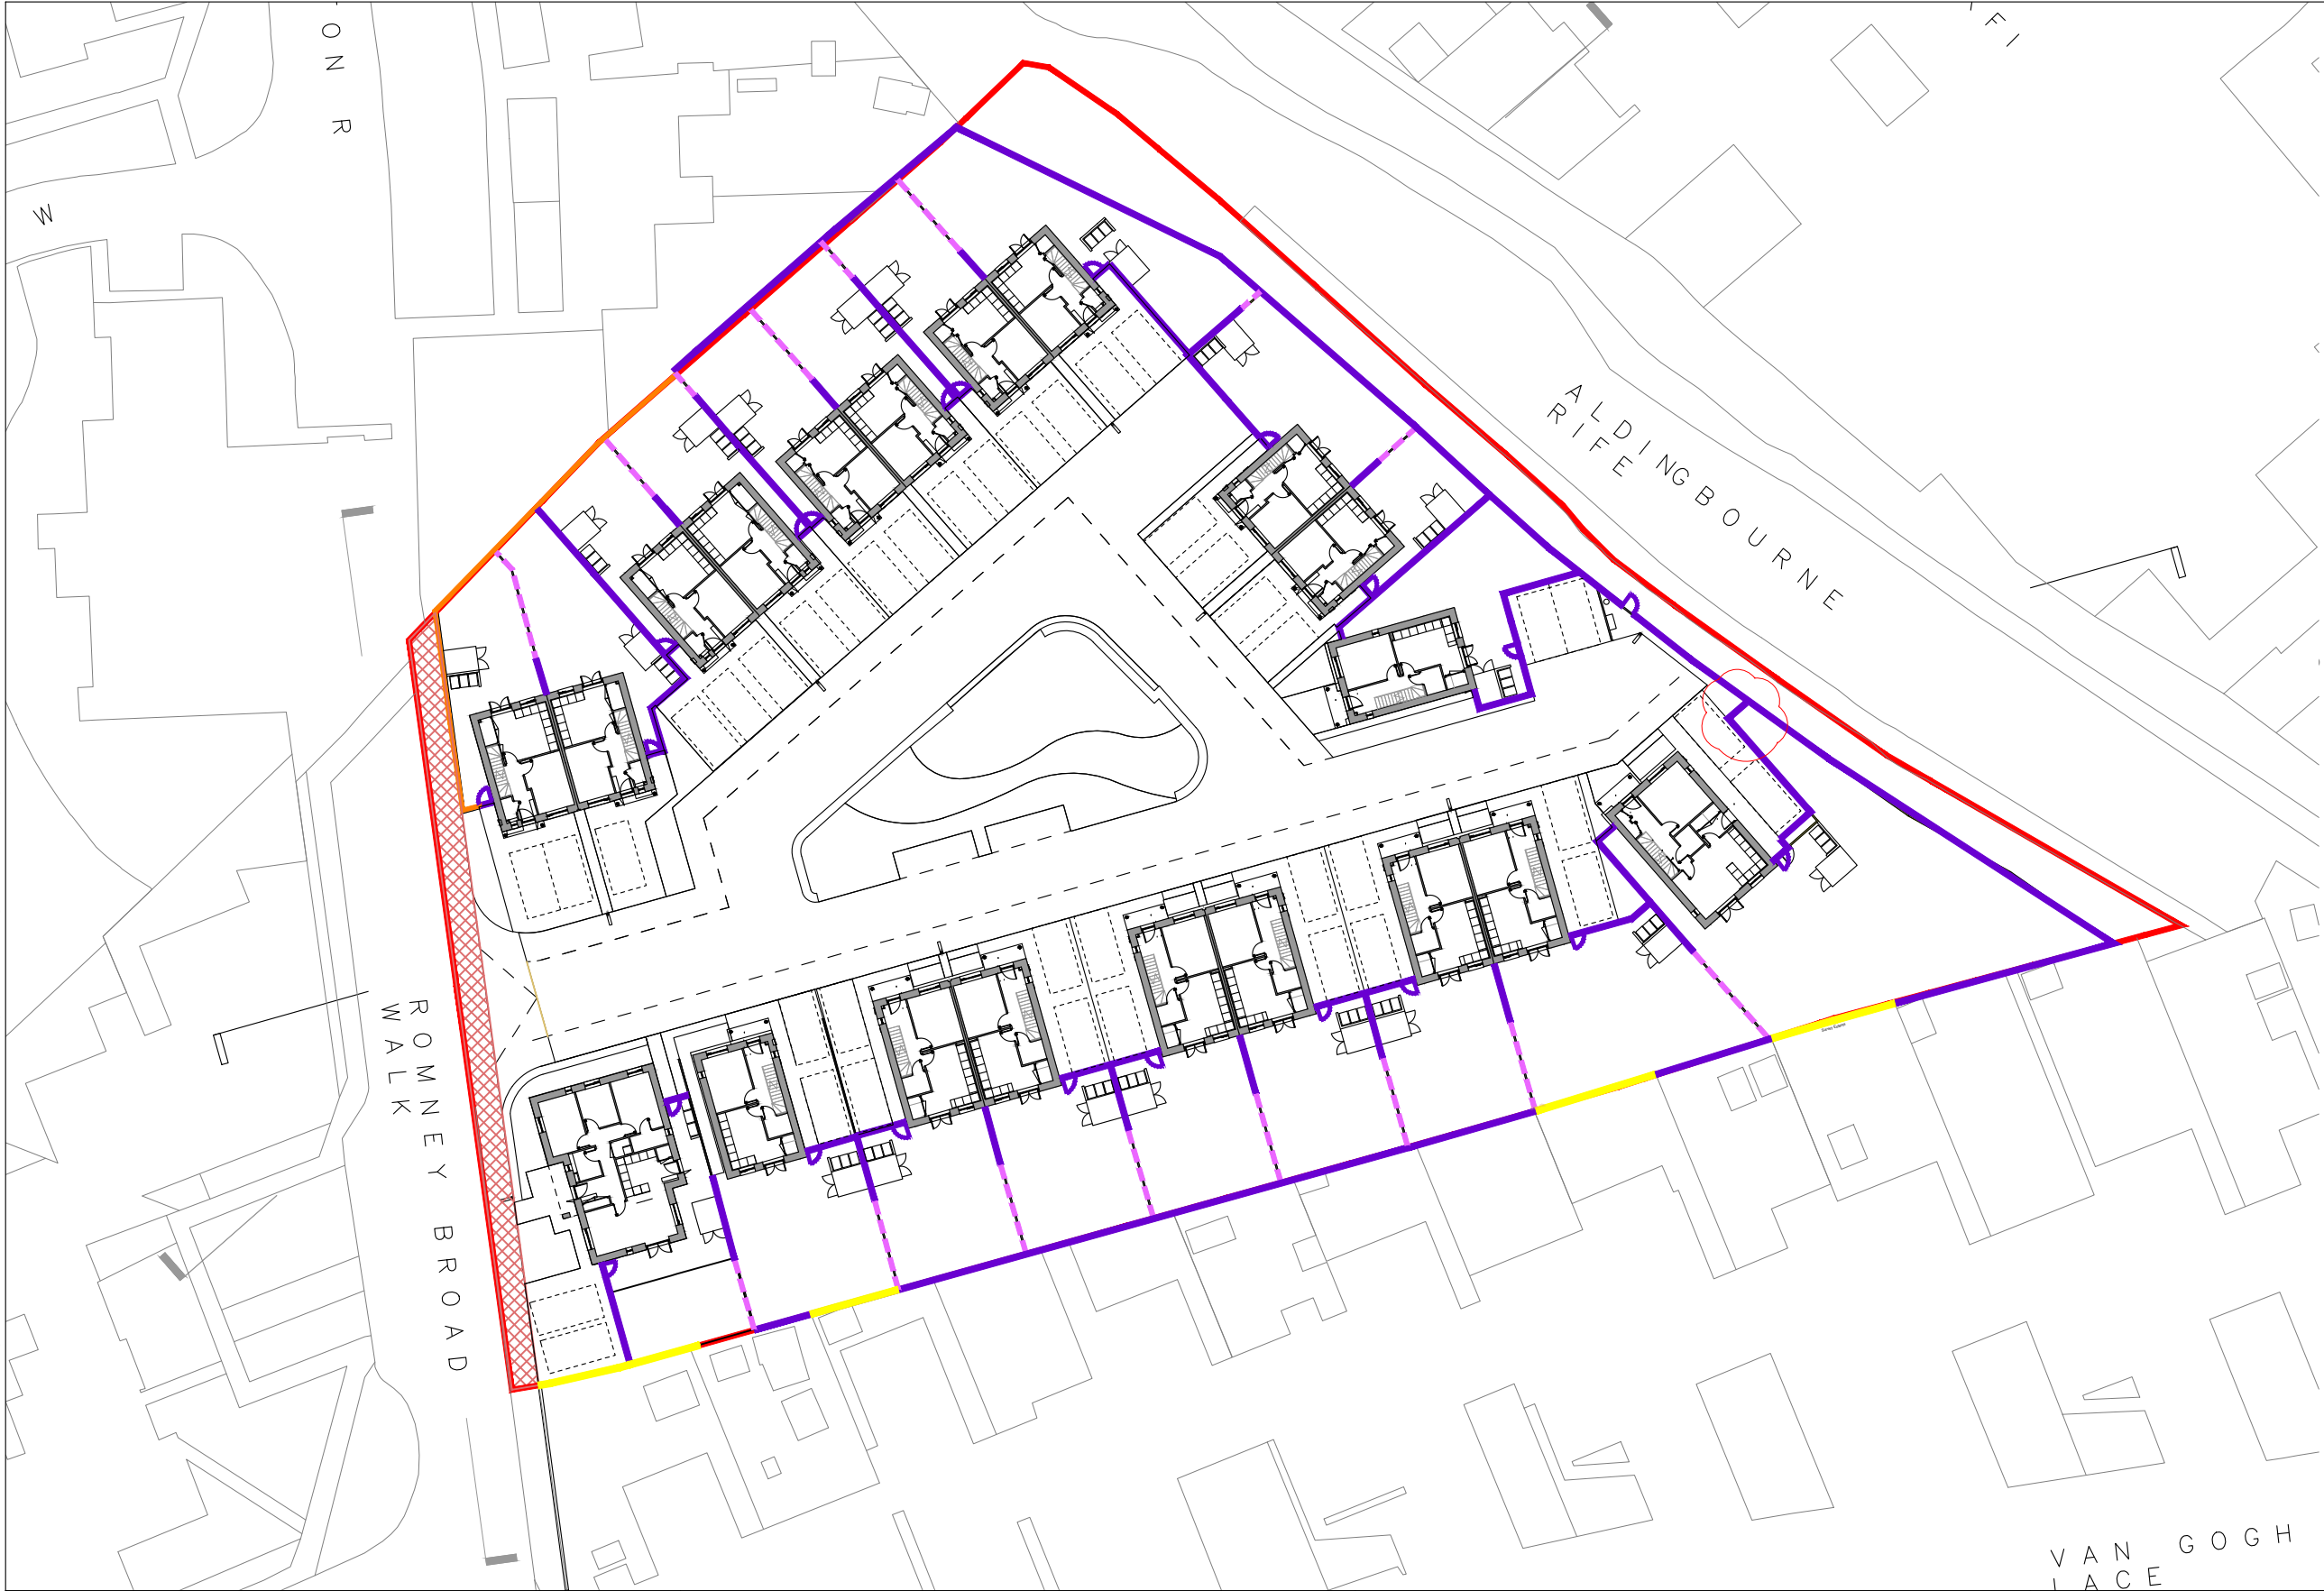

KEY

- APPLICATION BOUNDARY
- WORKS ANTICIPATED TO BE SUBJECT TO A SECTION 278 AGREEMENT
- FENCING TYPE 1: 1.5M TIMBER CLOSEBOARD WITH 300MM TRELLIS ON TOP
- FENCING TYPE 2: 1.8M TIMBER CLOSEBOARD
- WALL - 1.8M BRICK
- GATE - 1.8M TIMBER CLOSEBOARD
- SEATING WALL
- EXISTING 1.8M HIGH FENCE RETAINED

Note:
Refer to Landscape Specification for detail

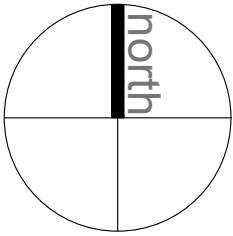

NOTES:

This drawing is the copyright of Hyland Edgar Driver. It must not be copied or reproduced without written consent. Only figured dimensions are to be taken from this drawing. All contractors must visit the site and be responsible for taking and checking all dimensions related to the works shown on this drawing.

REVISIONS	
P01: Issue For Planning - 220331 - JW	
P02: Issue For Planning - 221128 - JW	
P03: Issue For Stage 3 - 230126 - SK	
P04: Update for Planning - 230517 - JW	
P05: Fence location revised to accomadate tree- 230621 - SK	
-	
-	
-	

DATE	DRAWN BY	CHECKED BY
04.01.22	CH	IN
DRAWING STATUS	SCALE @ A3	
For Planning	1:500@A3	
PROJECT	Former Bartons Infant School Site, North Bersted	
DRAWING TITLE	BOUNDARY AND FENCING PLAN	
DRAWING NUMBER	REVISION	
1444-HED-DR-02-007	P05	

CLIENT
LOVELL & WSCC

H | E | D Hyland Edgar Driver
**Landscape Architects
& Urban Designers**

One Wessex Way Colden Common Winchester SO21 1WG t. 01962 711 600