



filename: w:\1444 wsc - lovell\jvhed\cad\2 north bersted\stage 3- p05\1444-hed-dr-02-002-003 hard & soft landscape plans p03.dwg, printed on:2023-06-22 on iso full bleed a3 (297.00 x 420.00 mm) @ 100% of original scale

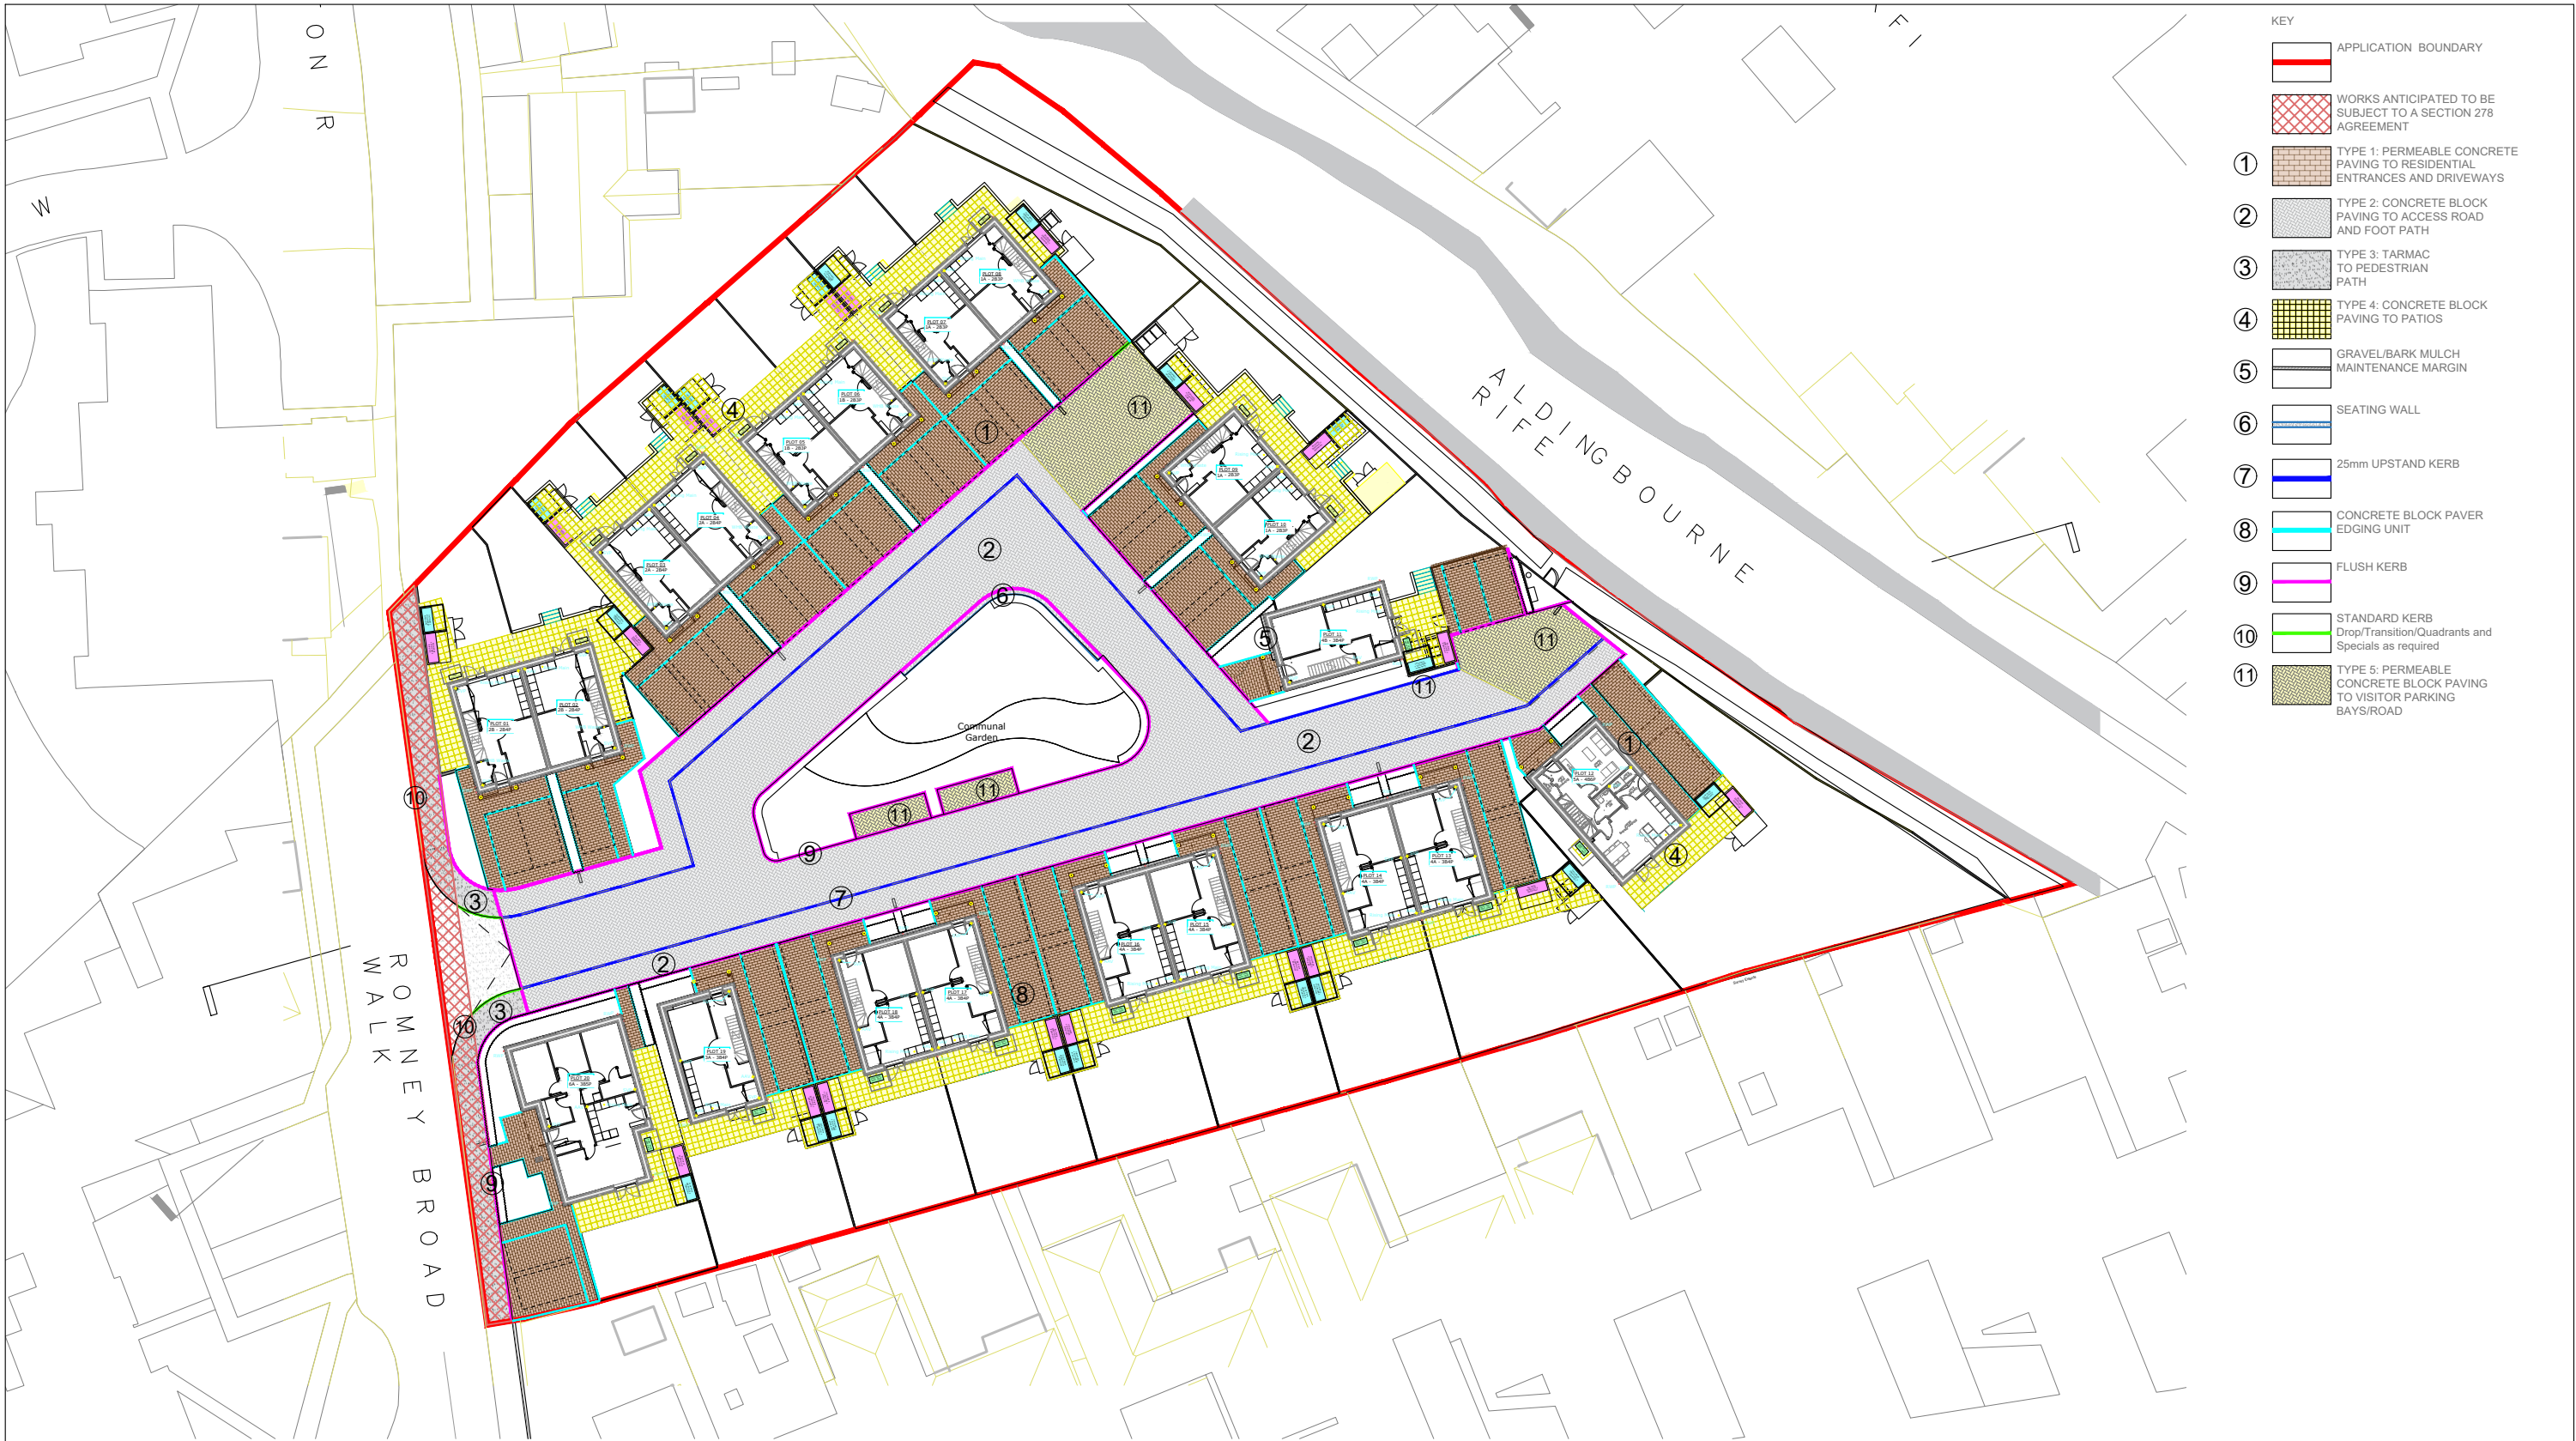

NOTE: REFER TO 1444.HED.DR.02.004 AND 1444.HED.DR.02.011 FOR MATERIALS DETAIL

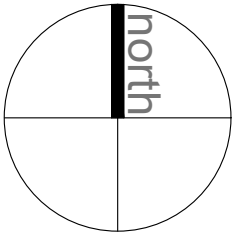

NOTES:

This drawing is the copyright of Hyland Edgar Driver. It must not be copied or reproduced without written consent. Only figured dimensions are to be taken from this drawing. All contractors must visit the site and be responsible for taking and checking all dimensions related to the works shown on this drawing.

REVISIONS	
P01: Issue For Planning - 220331 - JW	
P02: Issue For Planning - 221128 - JW	
P03: Issue For Stage 3 - 230126 - SK	
P04: Update for Planning - 230517 - SK	
P05: Tree locations revised - 230620 - SK	
-	
-	
-	

DATE 27.10.21	DRAWN BY JSW	CHECKED BY IN
DRAWING STATUS For Planning		SCALE @ A3 1:500@A3
PROJECT Former Bartons Infant School Site, North Bersted		
DRAWING TITLE HARD LANDSCAPE PLAN		
DRAWING NUMBER 1444-HED-DR-02-002		REVISION P05

CLIENT
LOVELL & WSCC

H

E

D

Hyland Edgar Driver
Landscape Architects
& Urban Designers

One Wessex Way Colden Common Winchester SO21 1WG

t. 01962 711 600