



filename: w:\1444 wsc - lovell\jvhed\cad2 north bersted\stage 3- p06\1444-hed-dr-02-002-003 hard & soft landscape plans p06.dwg, printed on:2023-07-20 on iso full bleed a3 (297.00 x 420.00 mm) @ 100% of original scale

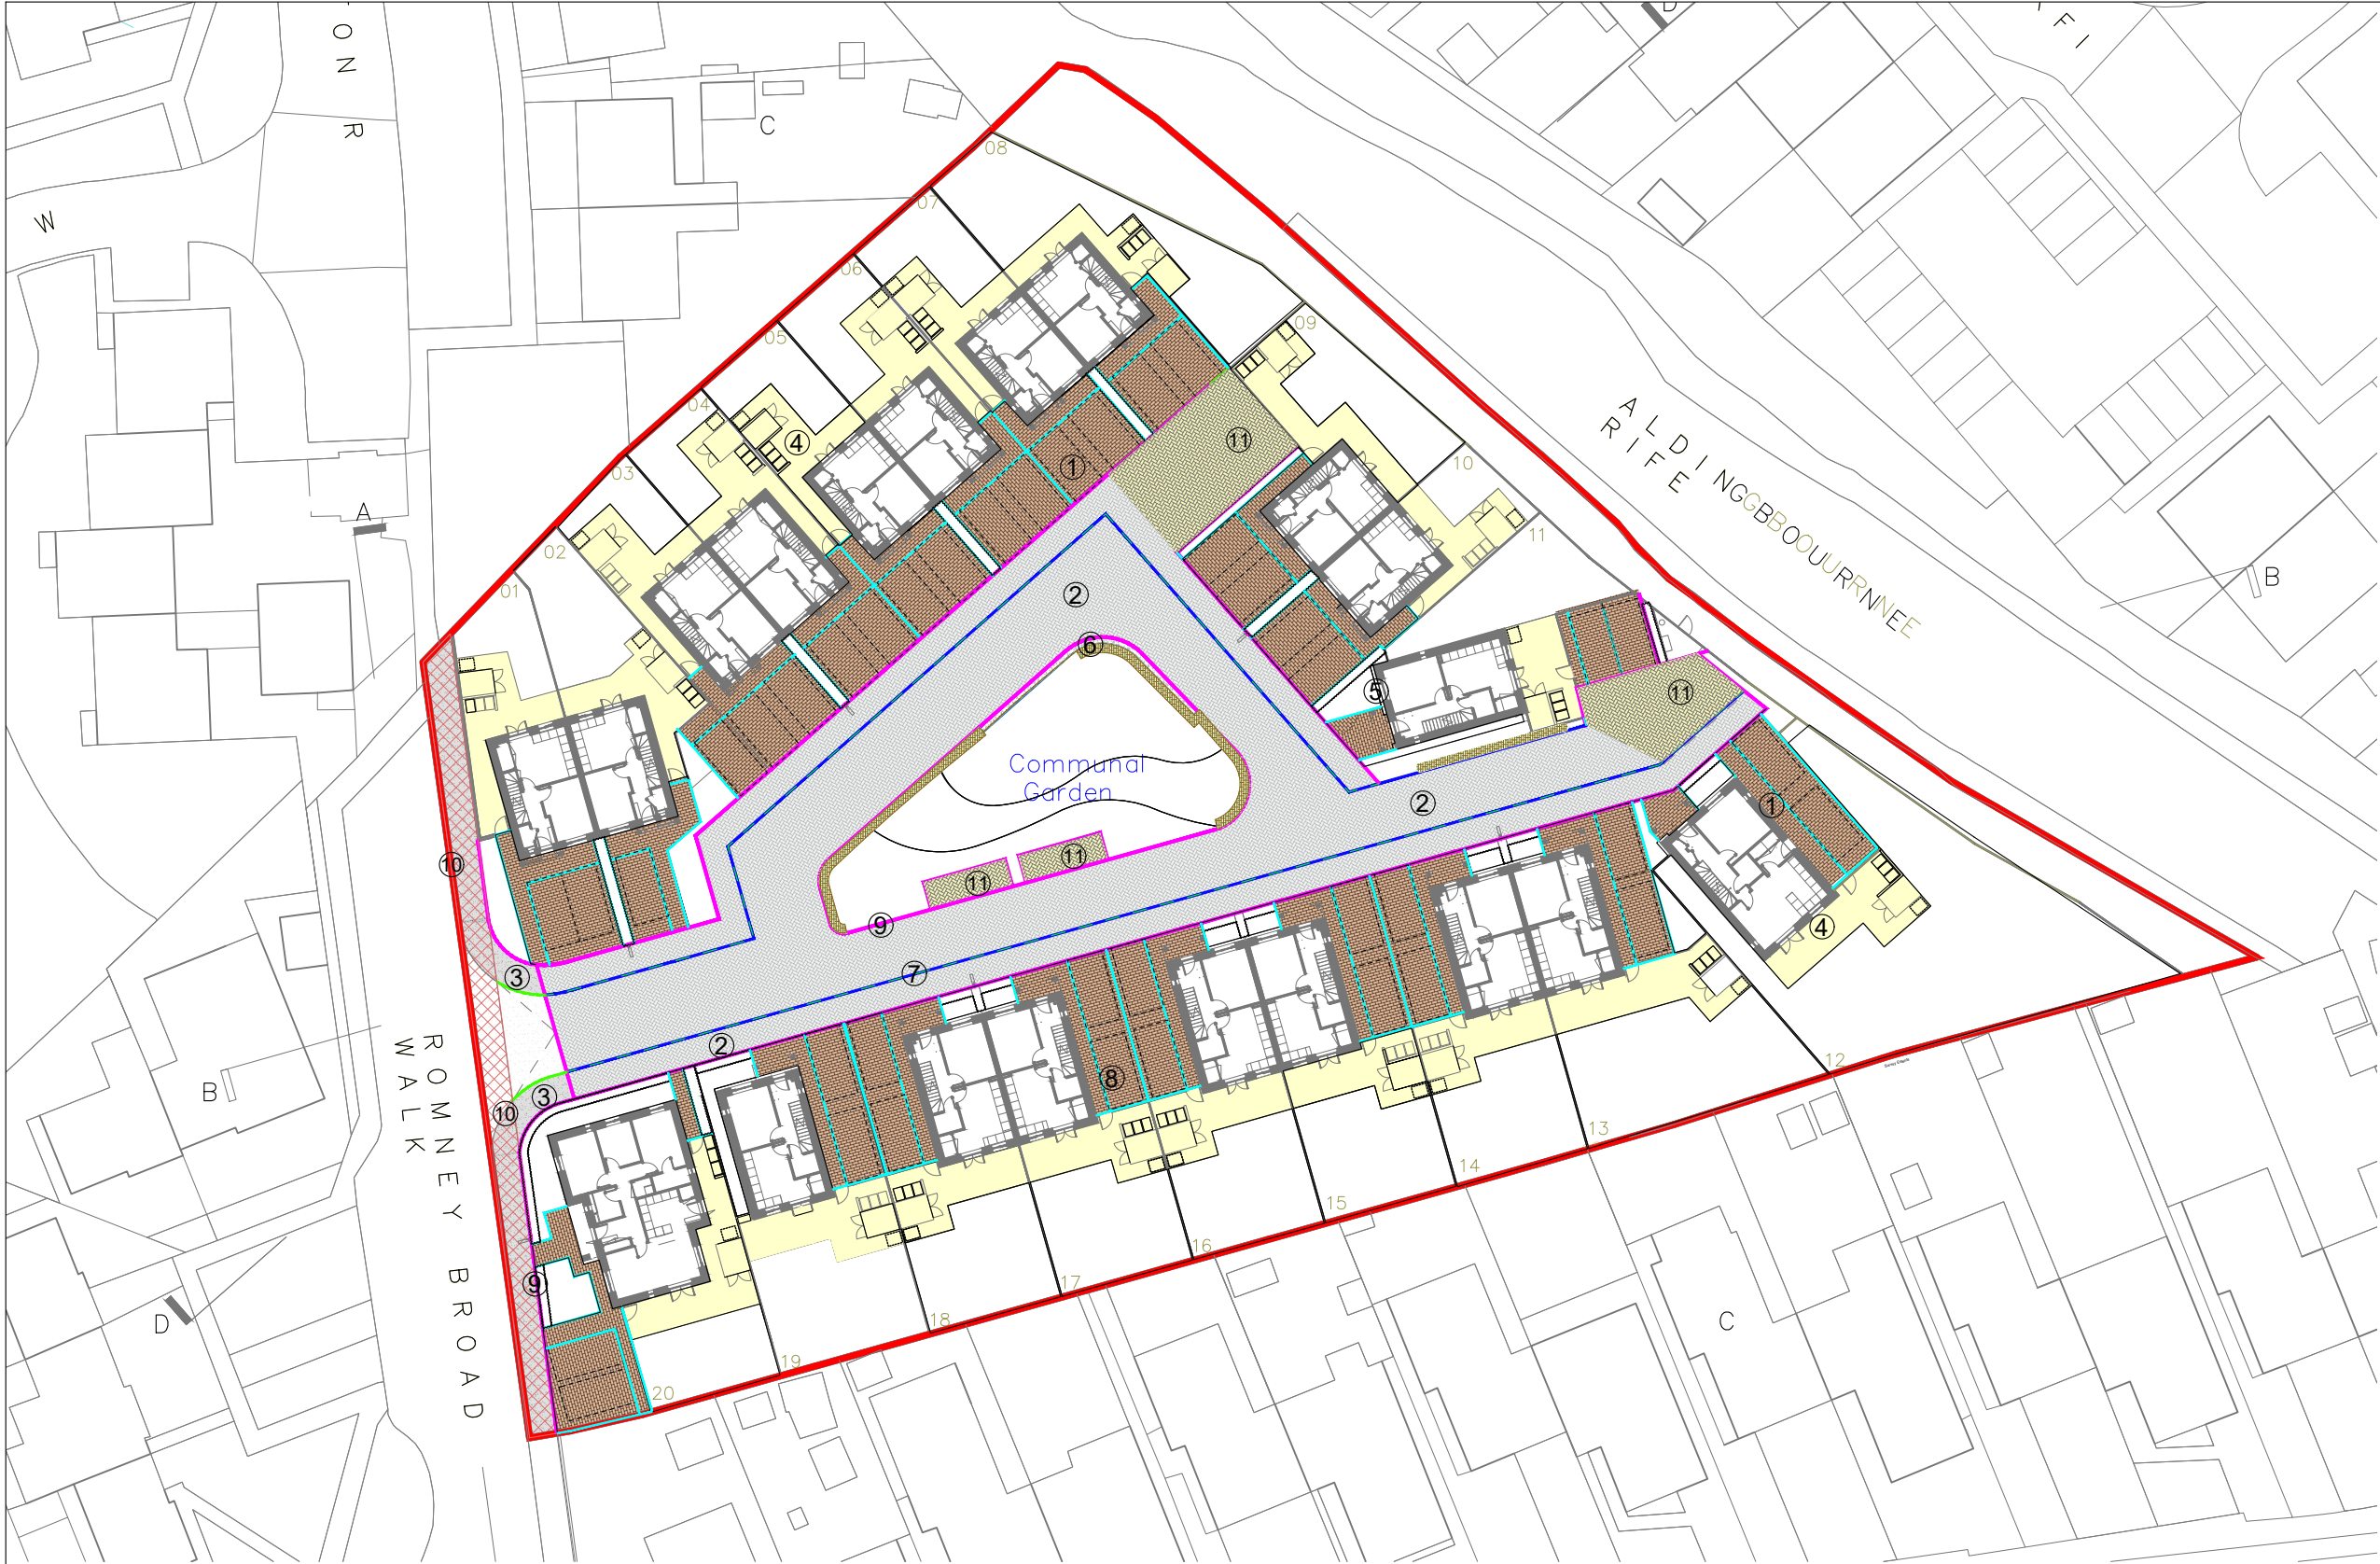

- KEY
- APPLICATION BOUNDARY
 - WORKS ANTICIPATED TO BE SUBJECT TO A SECTION 278 AGREEMENT
 - PERMEABLE CONCRETE PAVING TO RESIDENTIAL ENTRANCES AND DRIVEWAYS
 - CONCRETE BLOCK PAVING TO ACCESS ROAD AND FOOT PATH
 - TARMAC TO PEDESTRIAN PATH
 - CONCRETE BLOCK PAVING TO PATIOS
 - GRAVEL/BARK MULCH MAINTENANCE MARGIN
 - SEATING WALL
 - 25mm UPSTAND KERB
 - CONCRETE BLOCK PAVER EDGING UNIT
 - FLUSH KERB
 - STANDARD KERB Drop/Transition/Quadrants and Specials as required
 - PERMEABLE CONCRETE BLOCK PAVING TO VISITOR PARKING BAYS/ROAD

NOTE: REFER TO 1444.HED.DR.02.004 AND 1444.HED.DR.02.011 FOR MATERIALS DETAIL

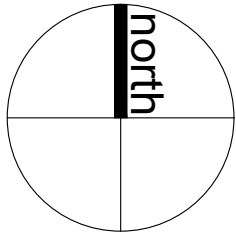

NOTES:

This drawing is the copyright of Hyland Edgar Driver. It must not be copied or reproduced without written consent. Only figured dimensions are to be taken from this drawing. All contractors must visit the site and be responsible for taking and checking all dimensions related to the works shown on this drawing.

REVISIONS	
P01: Issue For Planning - 220331 - JW	
P02: Issue For Planning - 221128 - JW	
P03: Issue For Stage 3 - 230126 - SK	
P04: Update for Planning - 230517 - SK	
P05: Tree locations revised - 230620 - SK	
P06: Minor corrections - 230719 - JW	
-	
-	

DATE 27.10.21	DRAWN BY JSW	CHECKED BY IN
DRAWING STATUS For Planning		SCALE @ A3 1:500@A3
PROJECT Former Bartons Infant School Site, North Bersted		
DRAWING TITLE HARD LANDSCAPE PLAN		
DRAWING NUMBER 1444-HED-DR-02-002		REVISION P06

CLIENT
LOVELL & WSCC

H | E | D Hyland Edgar Driver
**Landscape Architects
& Urban Designers**

One Wessex Way Colden Common Winchester SO21 1WG t. 01962 711 600