


filename: w:\1444 wscc - lovell\jvhed\cad\2 north bersted\stage 3- p06\1444-hed-dr-02-006 tree retention and removal p06.dwg; printed on: 2023-07-20 on iso full bleed a3 (420.00 x 297.00 mm) @ 10

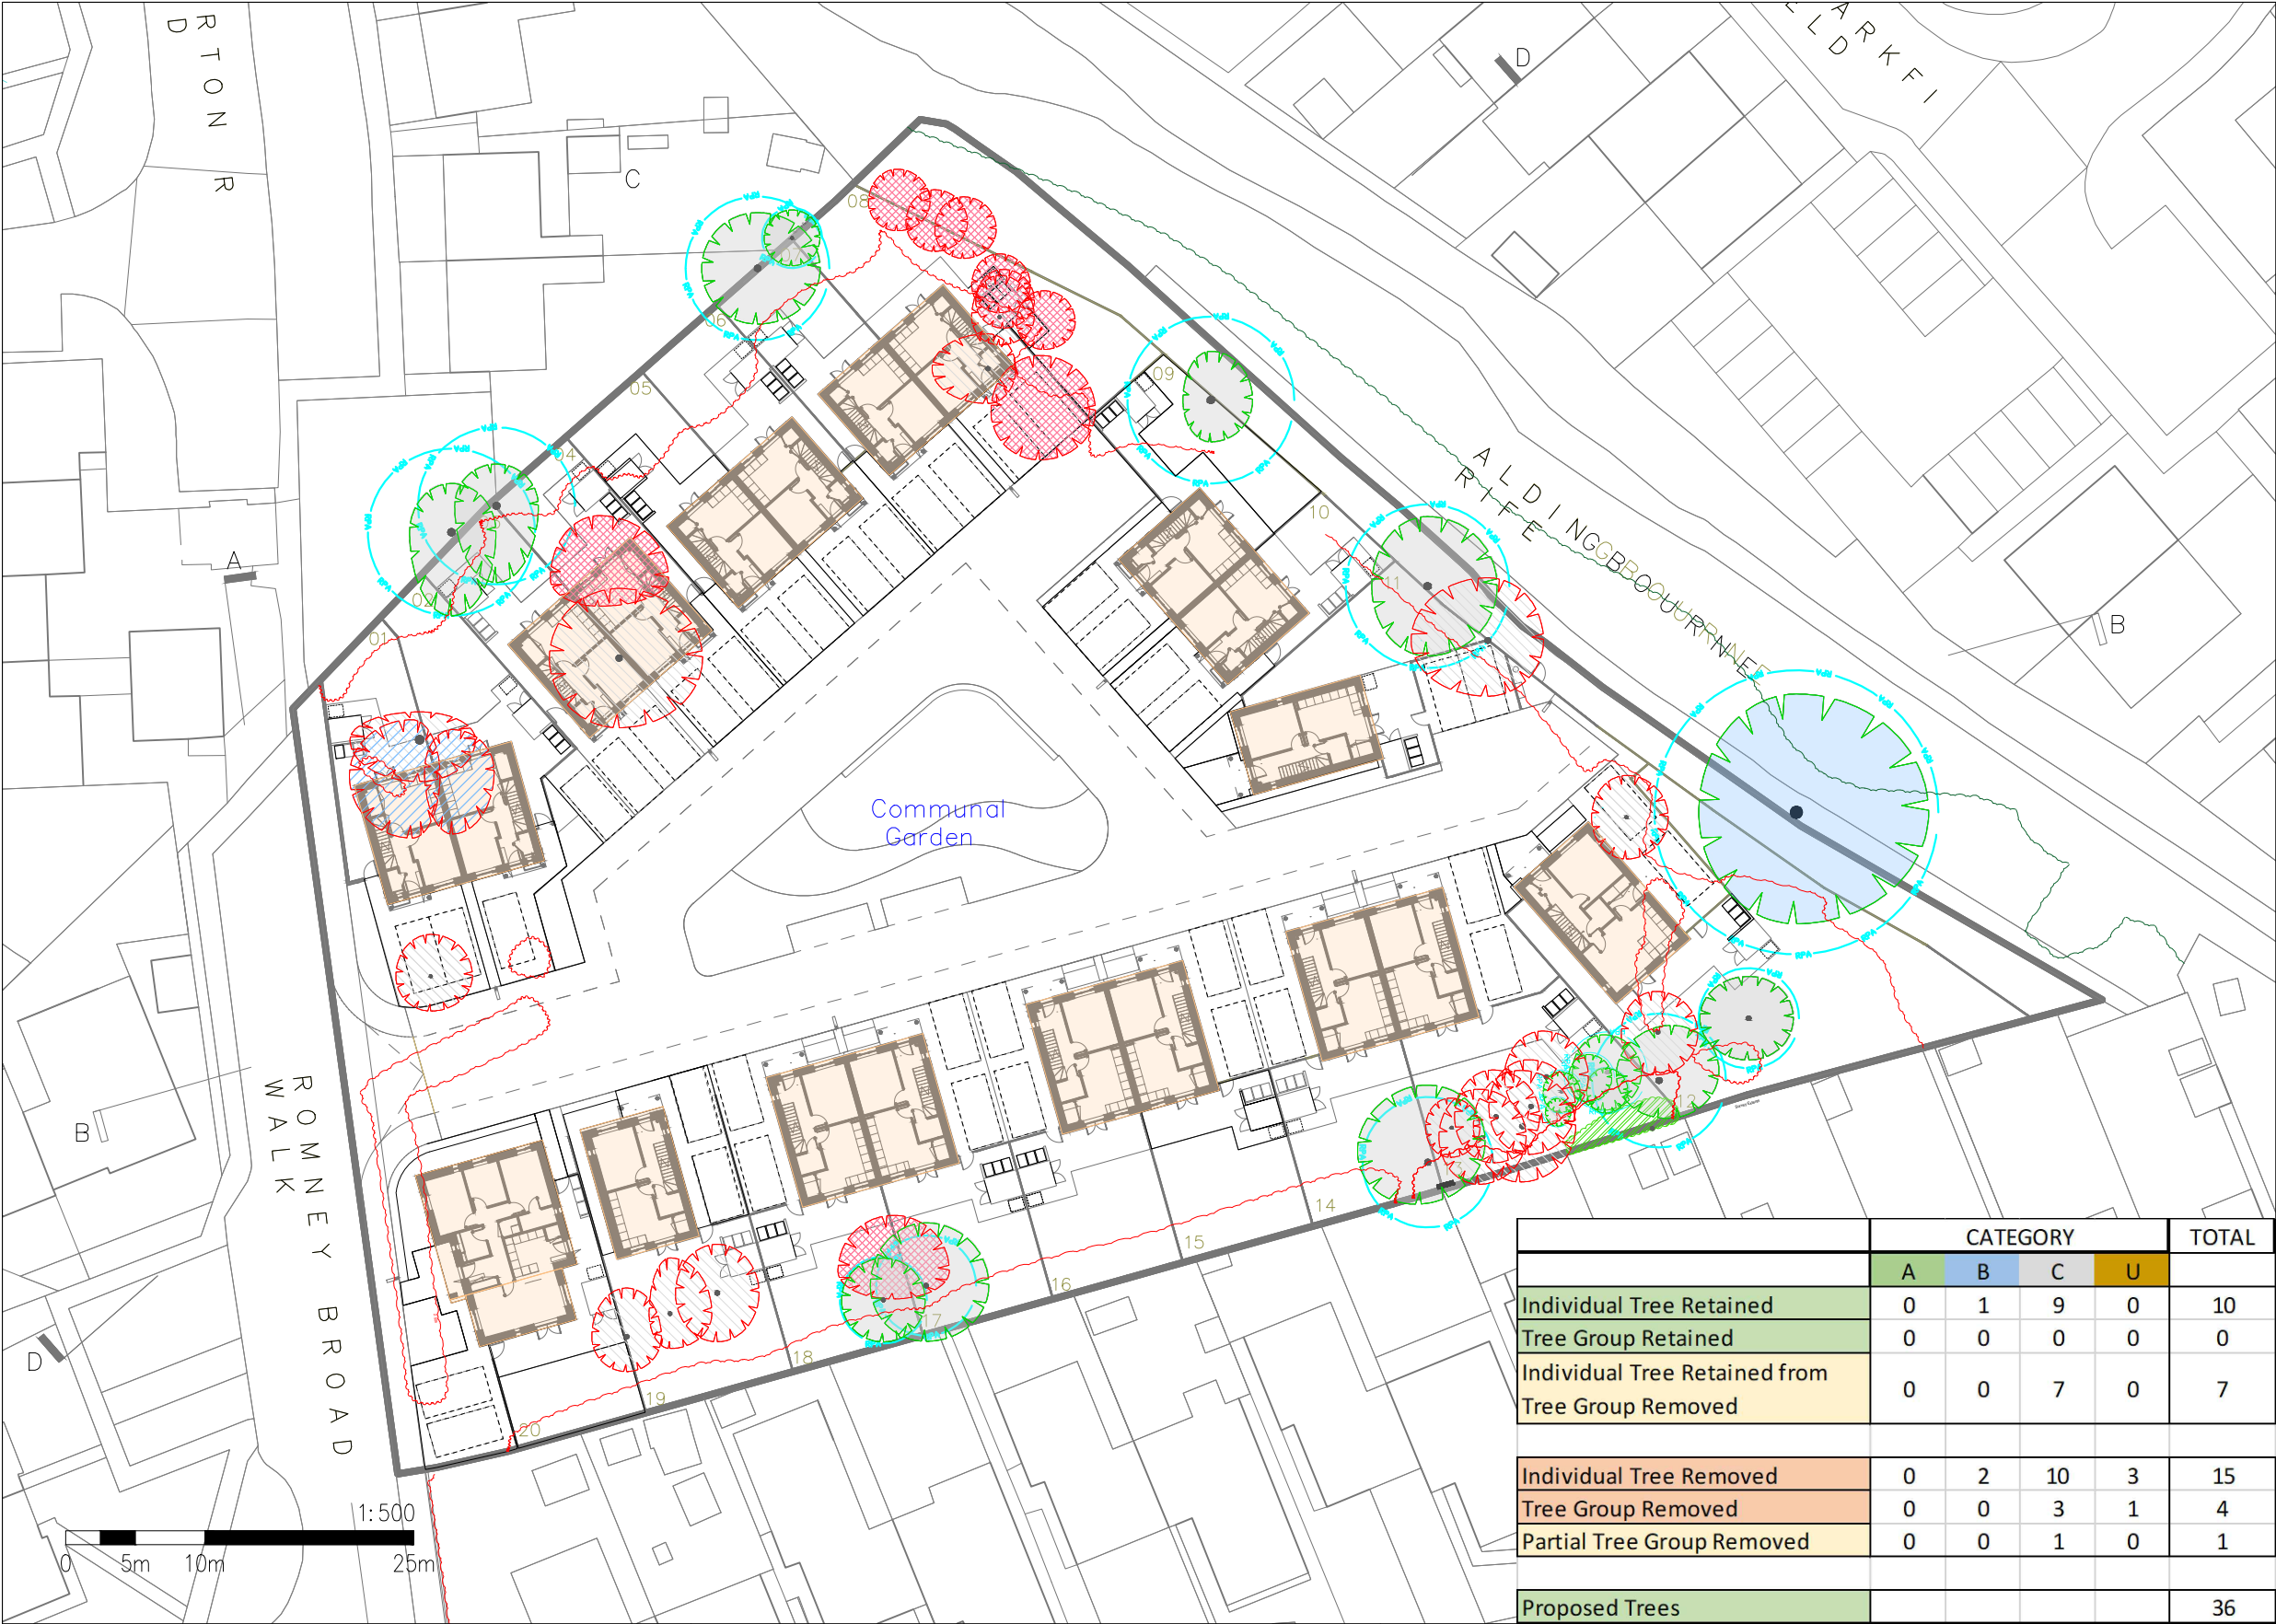

LEGEND

TREE TO BE RETAINED



CATEGORY B



CATEGORY C

TREE TO BE REMOVED




CATEGORY B



CATEGORY C




CATEGORY U

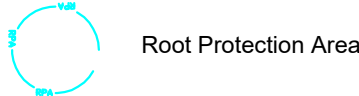


Root Protection Area

HEDGEROW/SHRUB GROUP TO BE REMOVED

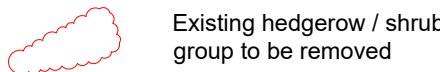


Existing hedgerow / shrub group to be removed

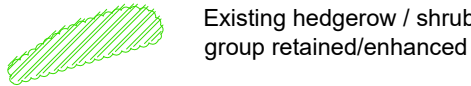

Existing hedgerow / shrub group retained/enhanced

Note:
Read in conjunction with arboriculturalist information

	CATEGORY				TOTAL
	A	B	C	U	
Individual Tree Retained	0	1	9	0	10
Tree Group Retained	0	0	0	0	0
Individual Tree Retained from Tree Group Removed	0	0	7	0	7
Individual Tree Removed	0	2	10	3	15
Tree Group Removed	0	0	3	1	4
Partial Tree Group Removed	0	0	1	0	1
Proposed Trees					36

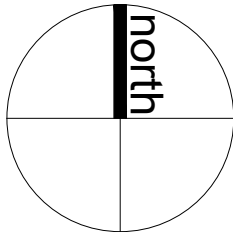

NOTES:

This drawing is the copyright of Hyland Edgar Driver. It must not be copied or reproduced without written consent. Only figured dimensions are to be taken from this drawing. All contractors must visit the site and be responsible for taking and checking all dimensions related to the works shown on this drawing.

REVISIONS

P01: Issue For Planning - 220331 - JW	
P02: Issue For Planning - 221128 - JW	
P03: Issue For Stage 3 - 230126 - SK	
P04: Update for Planning - 230517 - JW	
P05: Fence location revised to accomodate tree- 230621 - SK	
P06: Minor Corrections - 230719 - JW	
-	
-	

DATE 10.12.21	DRAWN BY JY	CHECKED BY IN
DRAWING STATUS For Planning	SCALE @ A3 1:500@A3	
PROJECT		
Former Bartons Infant School Site, North Bersted		
DRAWING TITLE		
TREE RETENTION AND REMOVAL PLAN		
DRAWING NUMBER	REVISION	
1444-HED-DR-02-006	P06	

CLIENT
LOVELL & WSCC

H | E | D Hyland Edgar Driver
**Landscape Architects
& Urban Designers**

One Wessex Way Colden Common Winchester SO21 1WG

t. 01962 711 600