



filename: w:\1444 wsc - lovell\y\hed\cad\2 north bersted\stage 3- p06\1444-hed-dr-02-007 boundary and fencing plan p06.dwg; printed on:2023-07-20 on iso full bleed a3 (297.00 x 420.00 mm) @ 100% of original scale

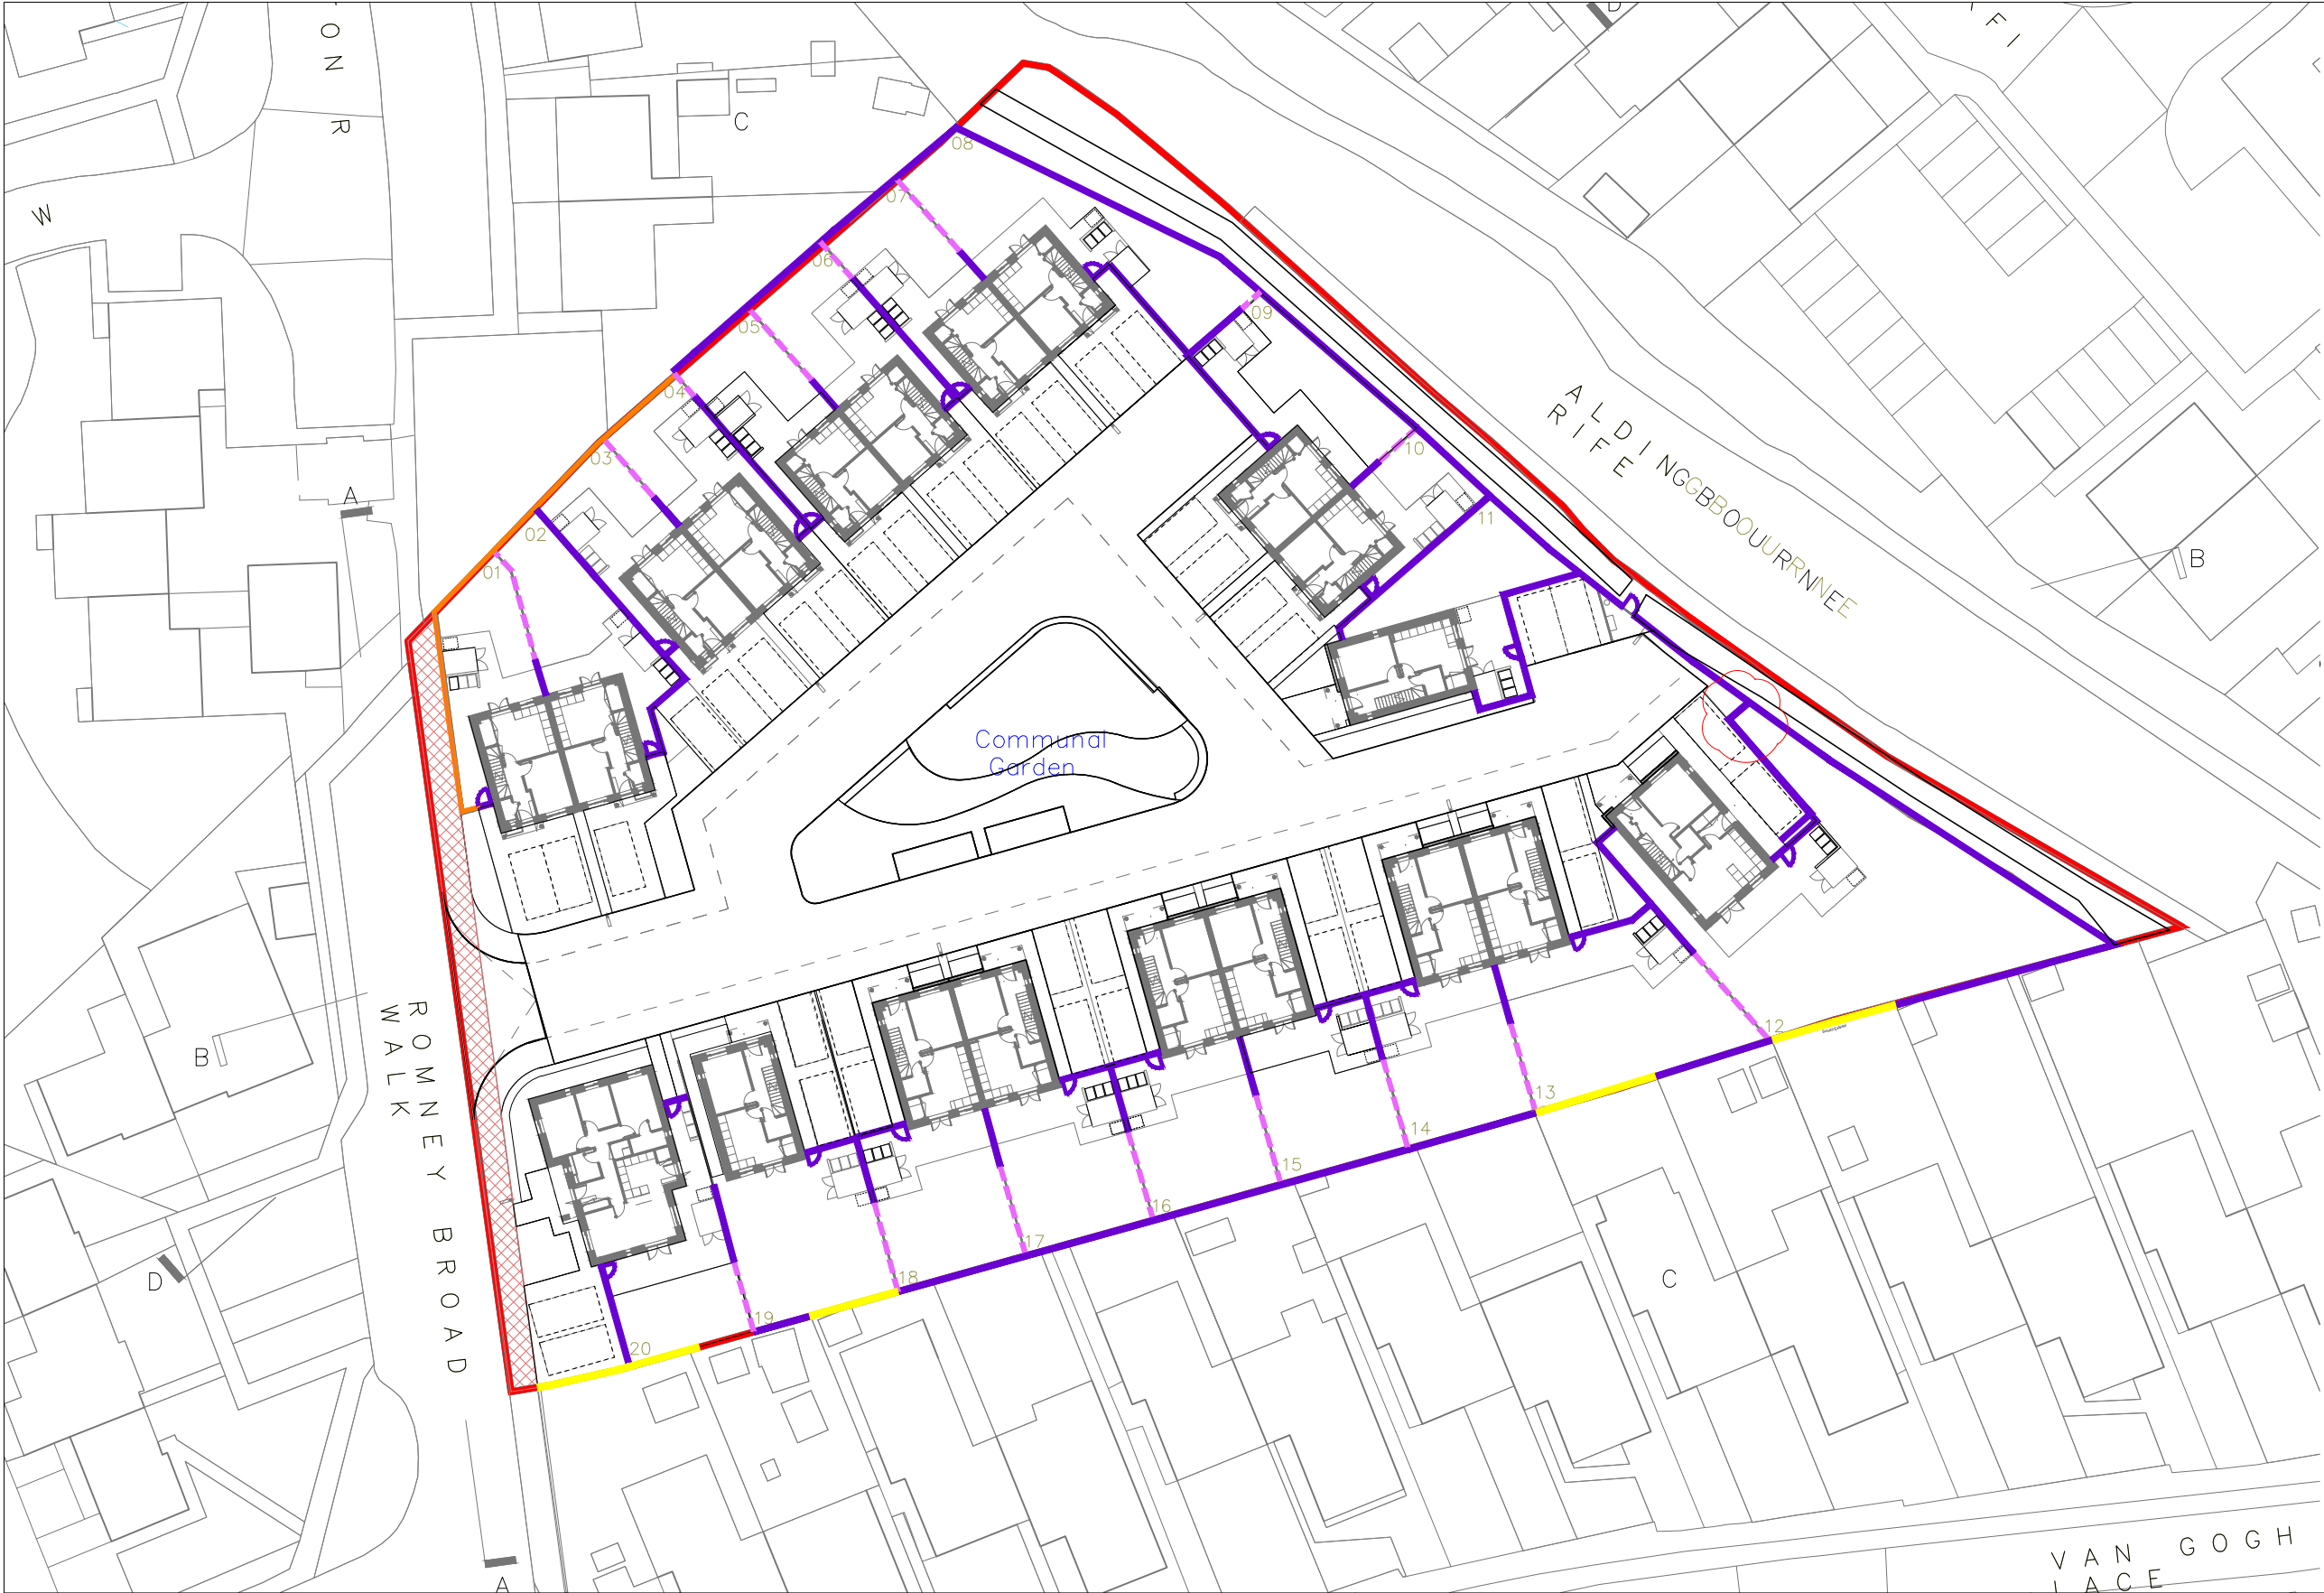

KEY

- APPLICATION BOUNDARY
- WORKS ANTICIPATED TO BE SUBJECT TO A SECTION 278 AGREEMENT
- FENCING - 1.5M TIMBER CLOSEBOARD WITH 300MM TRELLIS ON TOP
- FENCING - 1.8M TIMBER CLOSEBOARD
- WALL - 1.8M BRICK
- GATE - 1.8M TIMBER CLOSEBOARD
- SEATING WALL
- EXISTING 1.8M HIGH FENCE RETAINED

Note:
Refer to Landscape Specification for detail

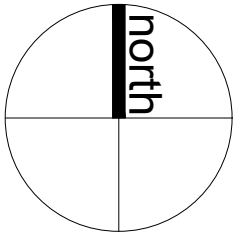

NOTES:

This drawing is the copyright of Hyland Edgar Driver. It must not be copied or reproduced without written consent. Only figured dimensions are to be taken from this drawing. All contractors must visit the site and be responsible for taking and checking all dimensions related to the works shown on this drawing.

REVISIONS	
P01: Issue For Planning - 220331 - JW	
P02: Issue For Planning - 221128 - JW	
P03: Issue For Stage 3 - 230126 - SK	
P04: Update for Planning - 230517 - JW	
P05: Fence location revised to accomodate tree- 230621 - SK	
P06: Minor Corrections - 230719 - JW	
-	
-	

DATE	DRAWN BY	CHECKED BY
04.01.22	CH	IN
DRAWING STATUS	SCALE @ A3	
For Planning	1:500@A3	
PROJECT		
Former Bartons Infant School Site, North Bersted		
DRAWING TITLE		
BOUNDARY AND FENCING PLAN		
DRAWING NUMBER	REVISION	
1444-HED-DR-02-007	P06	

CLIENT
LOVELL & WSCC

H | E | D Hyland Edgar Driver
Landscape Architects & Urban Designers

One Wessex Way Colden Common Winchester SO21 1WG t. 01962 711 600