




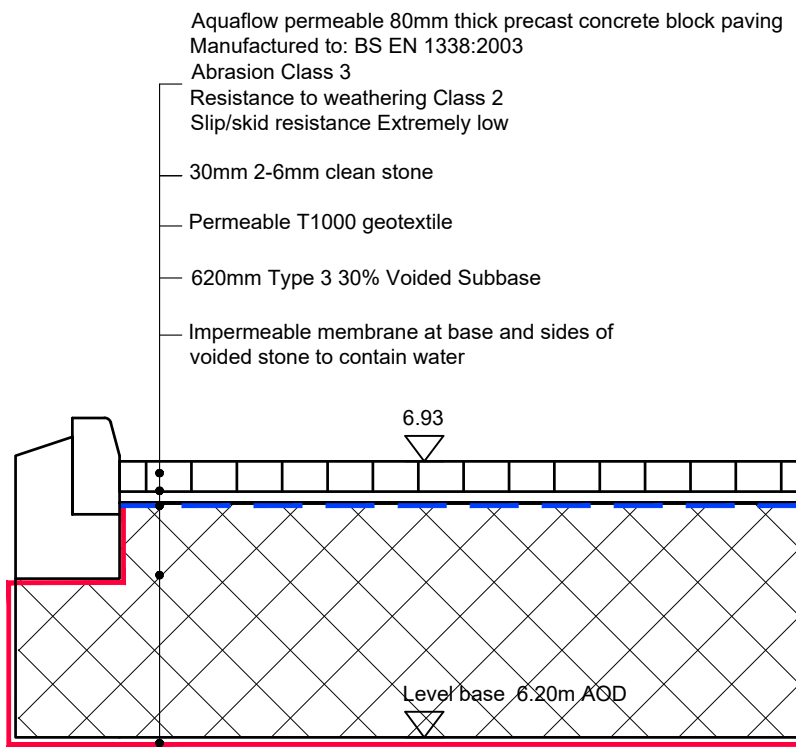


DETAIL 'A' PERMEABLE BLOCK ACCESS ROAD
CONSTRUCTION DETAIL
(Scale 1:20)

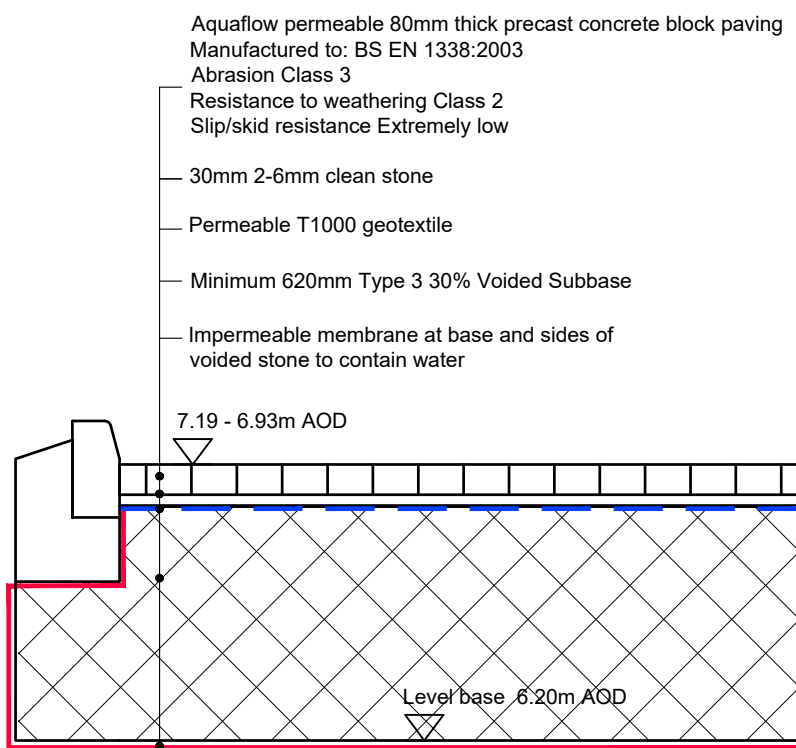

DETAIL 'B' PERMEABLE BLOCK PARKING BAY
CONSTRUCTION DETAIL
(Scale 1:20)

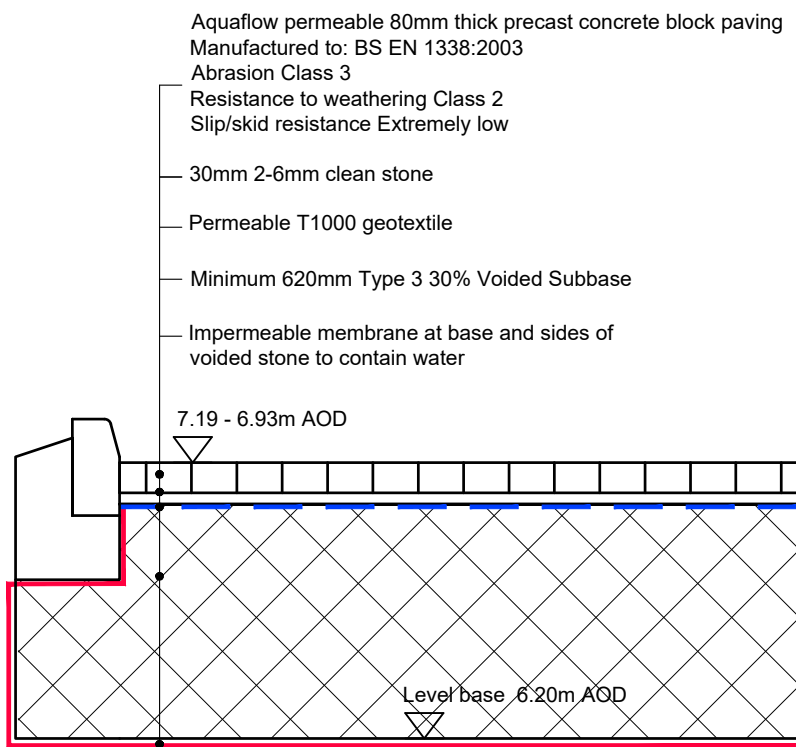


DETAIL 'C' PERMEABLE BLOCK LOADING BAY
CONSTRUCTION DETAIL
(Scale 1:20)

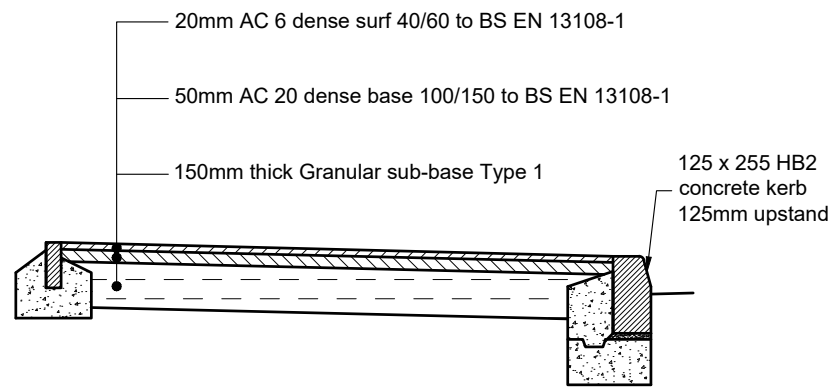


DETAIL 'D'
FOOTWAY CONSTRUCTION DETAIL
(Scale 1:25)


Type EF edging to BS EN 1340.

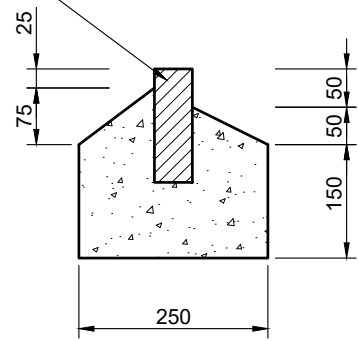

EF EDGING DETAIL
(Scale 1:10)

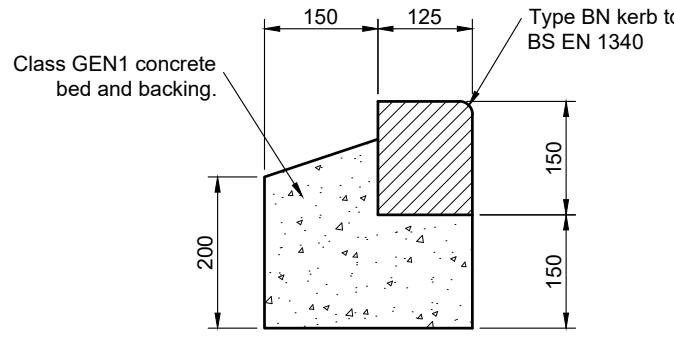

BN KERB DETAIL
(Scale 1:10)

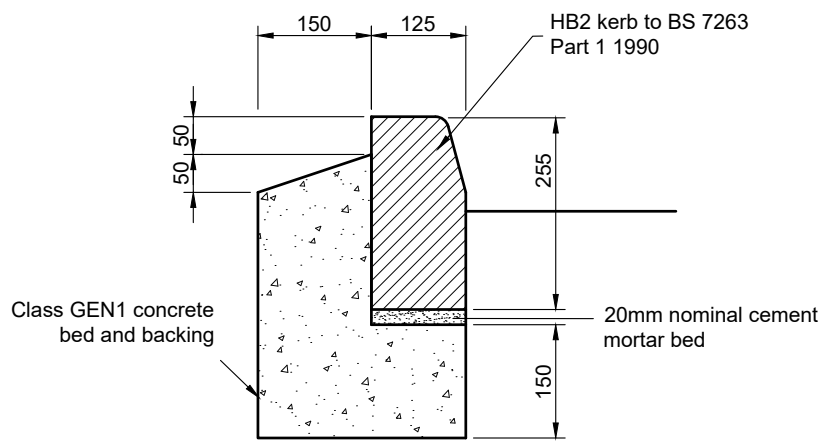

HB2 KERB DETAIL
(Scale 1:10)

Unless otherwise stated all HB2 kerbs shall have a 125mm upstand from the carriageway

GENERAL NOTES:

1. All dimensions to be checked on site. All details and dimensions relating to sub-Contractors work must be checked and agreed between the sub-Contractor or supplier and the general Contractor.
2. This drawing is to be read in conjunction with all relevant Architect's and Engineer's drawings and specification.
3. The main Contractor is responsible for ensuring the stability of the structure whilst the works are in progress.
4. Any information given regarding existing underground services is given in good faith after consultation with the relevant authority. No liability is accepted by the Consultant and the main Contractor is responsible for obtaining and checking all information and taking due care and attention whilst undertaking the works.

REV	DATE	INT	DESCRIPTION	CHK
-----	------	-----	-------------	-----

Issue Status FOR APPROVAL



The Civil Engineering Practice
11 Tungsten Building
George Street
Fishergate
Sussex
BN41 1RA
01273 424424
reception@civil.co.uk
www.civil.co.uk

CLIENT		Chalcroft Associates LLP	
PROJECT		Chalcroft Nursery, Bersted	
TITLE		Construction Details - Surface Finishes	
DRAWN	DATE	PROJECT NO.	
A Davies	May 2026	24123	
ENGINEER	CHECKED	DRG. No.	REV.
S Doughty	SRD	501	-
SCALE			
As Shown @ A1			

10 0 10 20 30 40mm