

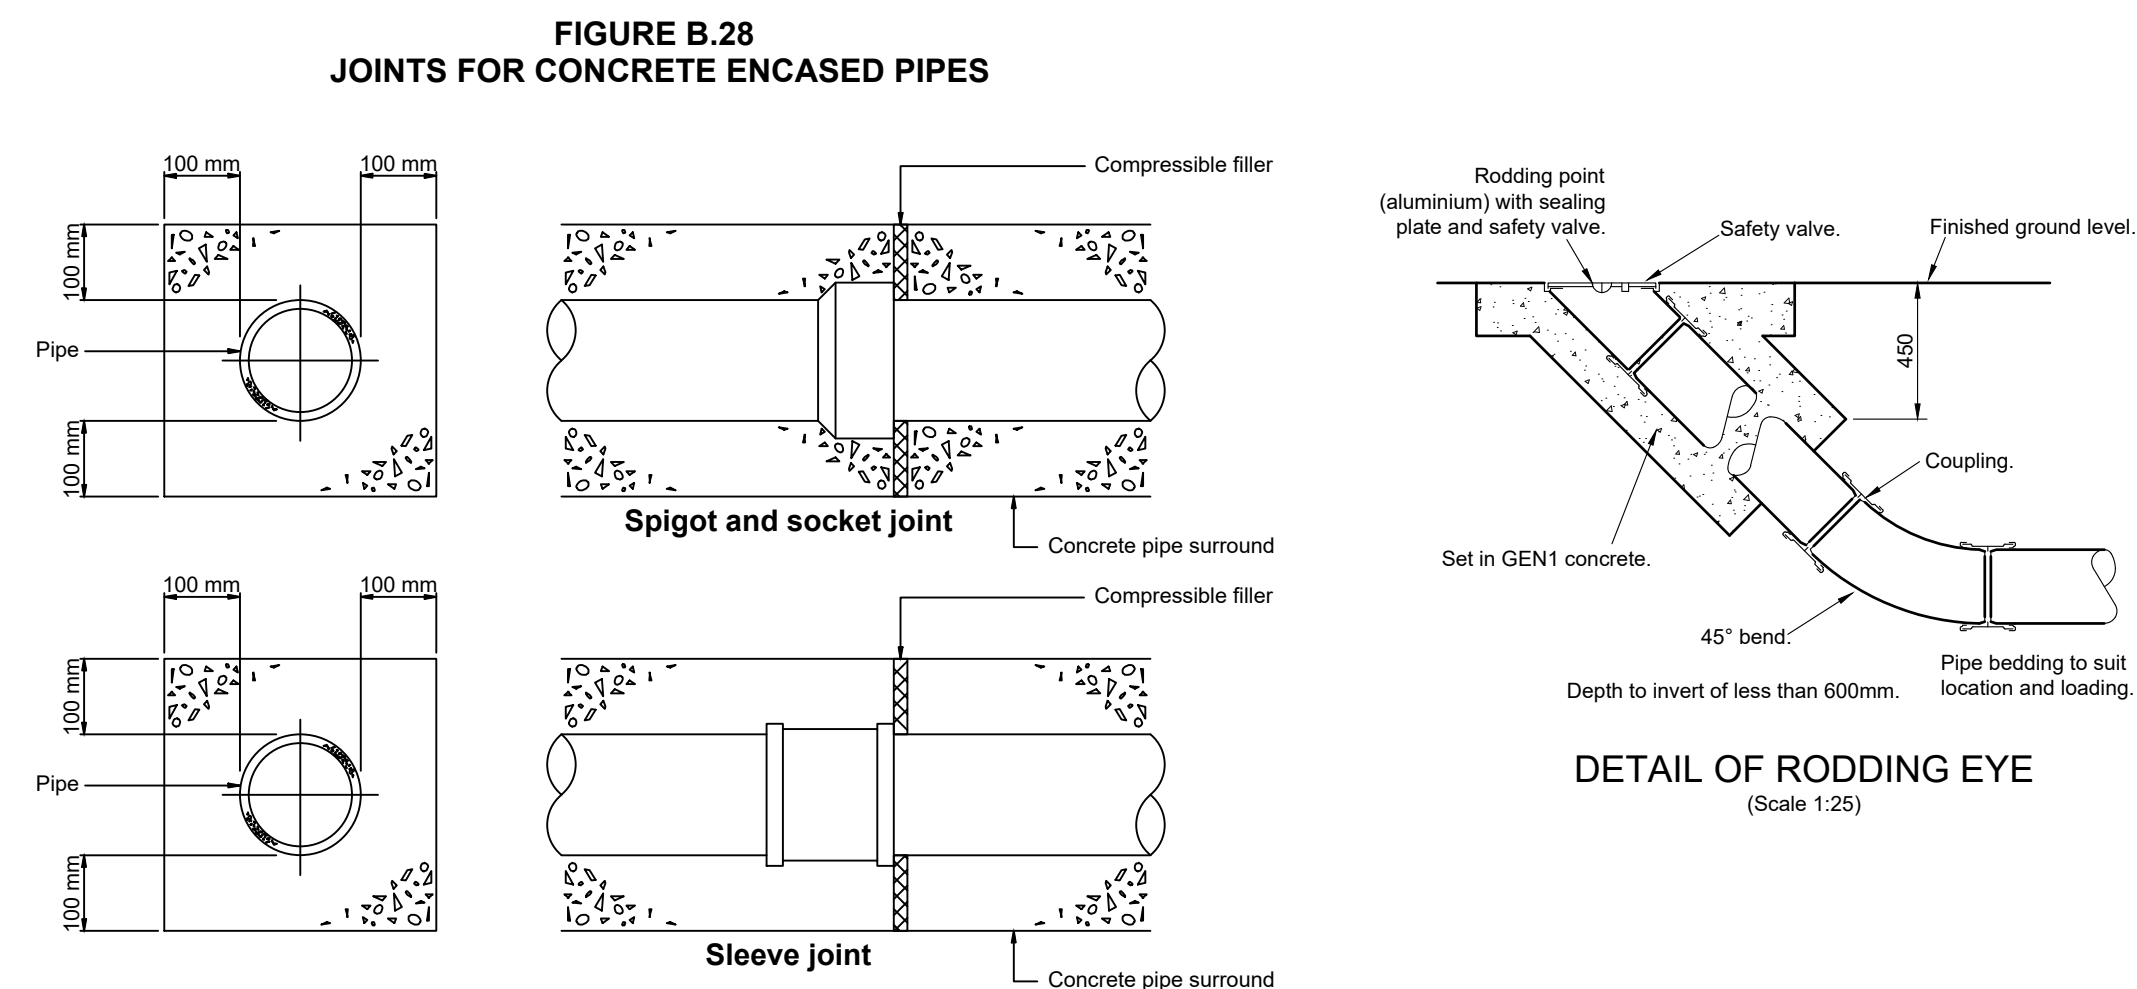
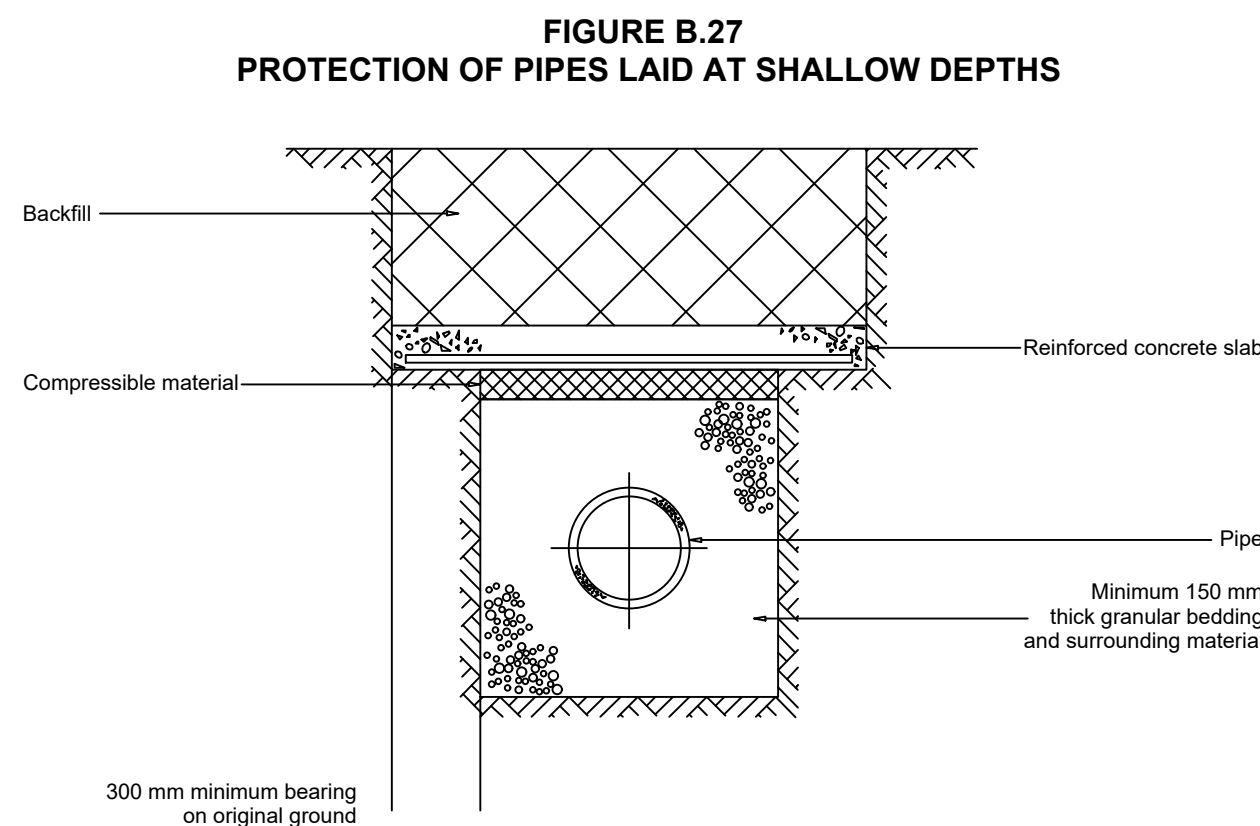
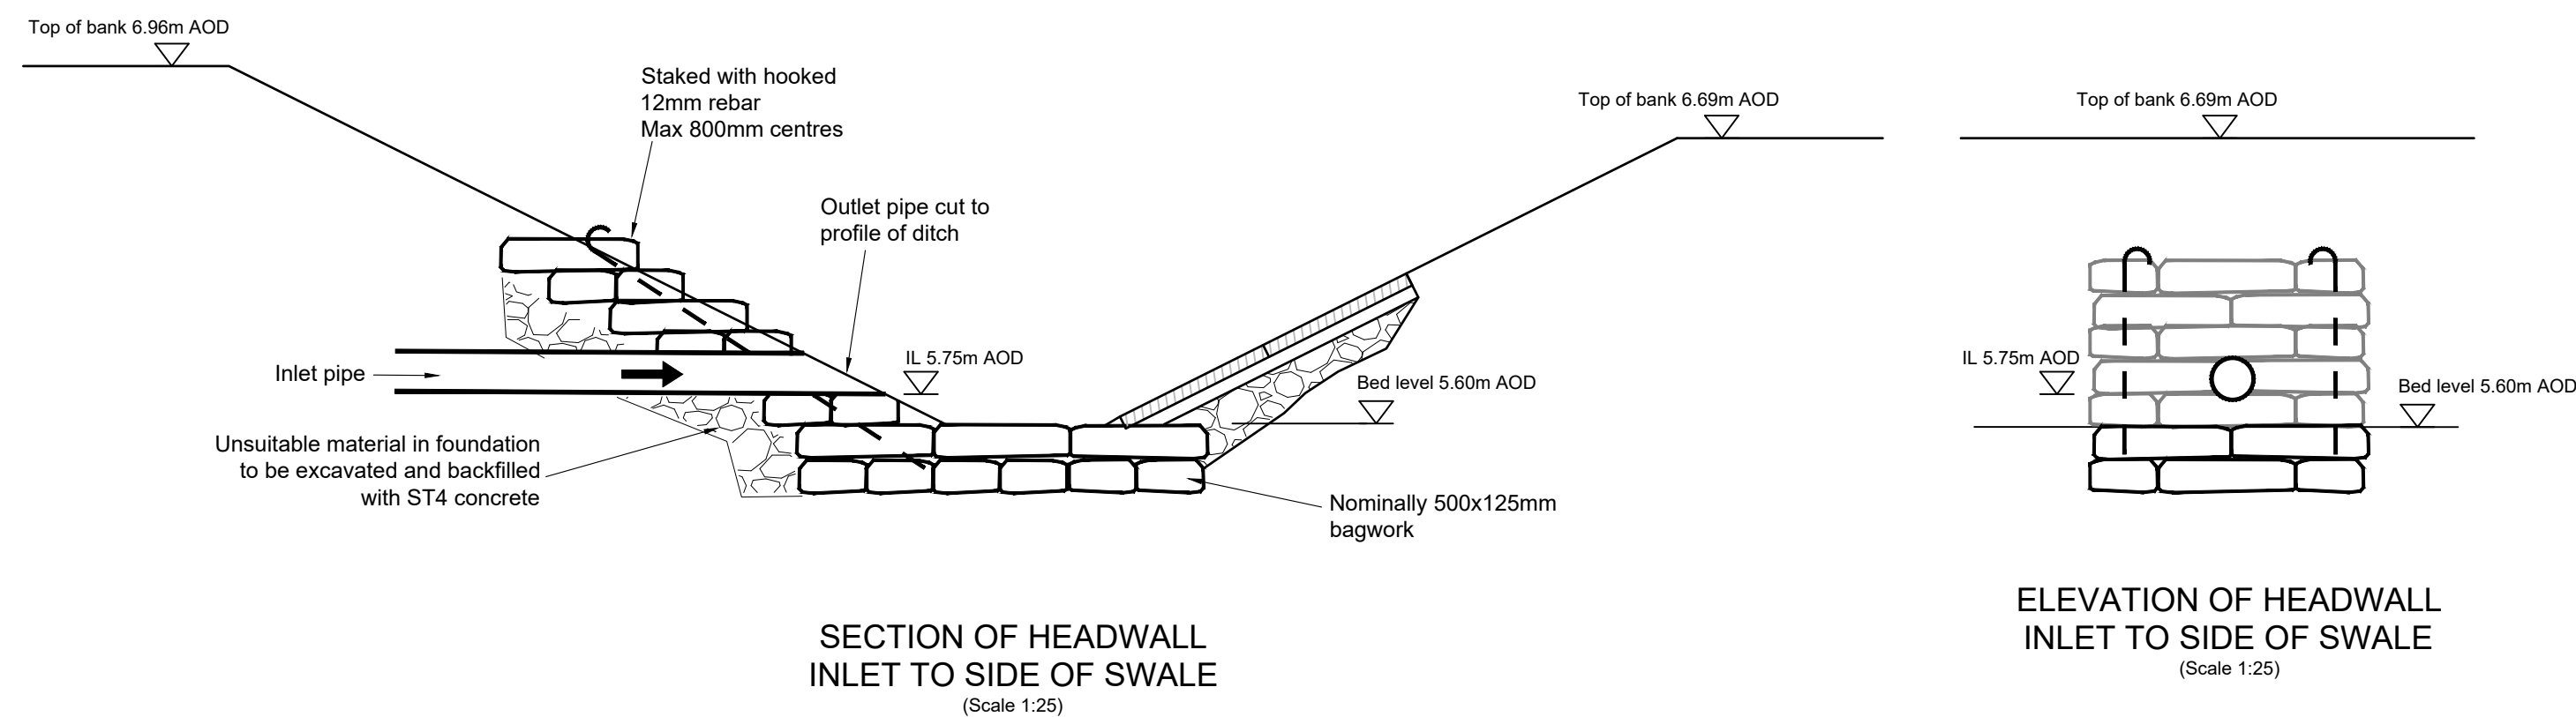


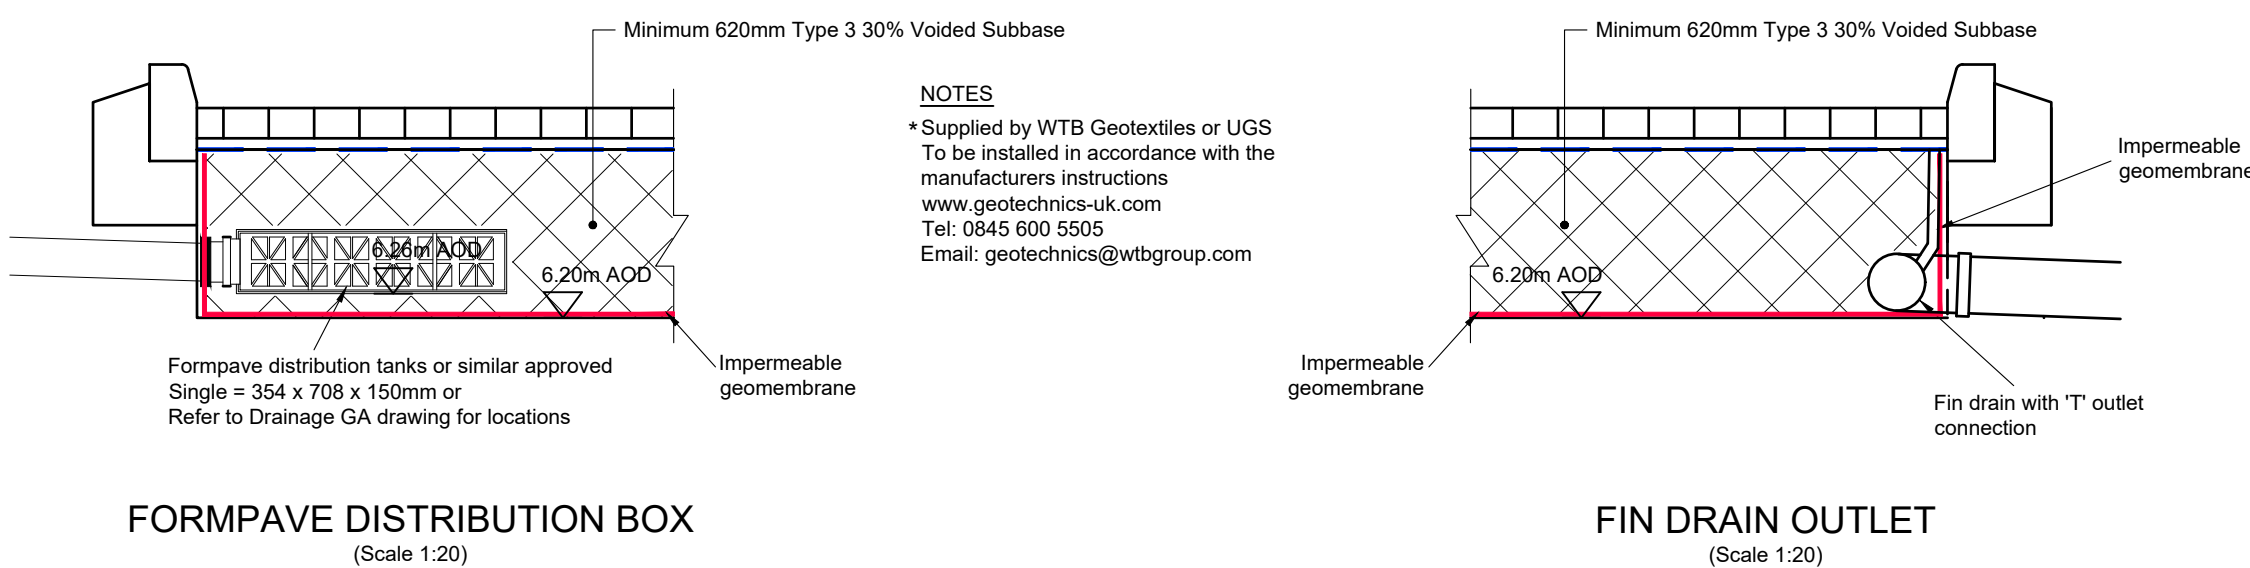

PIPE BORE	BEDDING CLASS	Fields and gardens		Light traffic roads		Heavy traffic roads	
		MIN	MAX	MIN	MAX	MIN	MAX
100mm	D or N F B	0.4	4.2	0.7	4.1	0.7	3.7
		0.3	5.8	0.5	5.8	0.5	5.5
		0.3	7.4	0.4	7.4	0.4	7.2
150mm	D or N F B	0.6	2.7	1.1	2.5	--	--
		0.6	3.9	0.7	3.8	0.7	3.3
		0.6	5.0	0.6	5.0	0.6	4.6

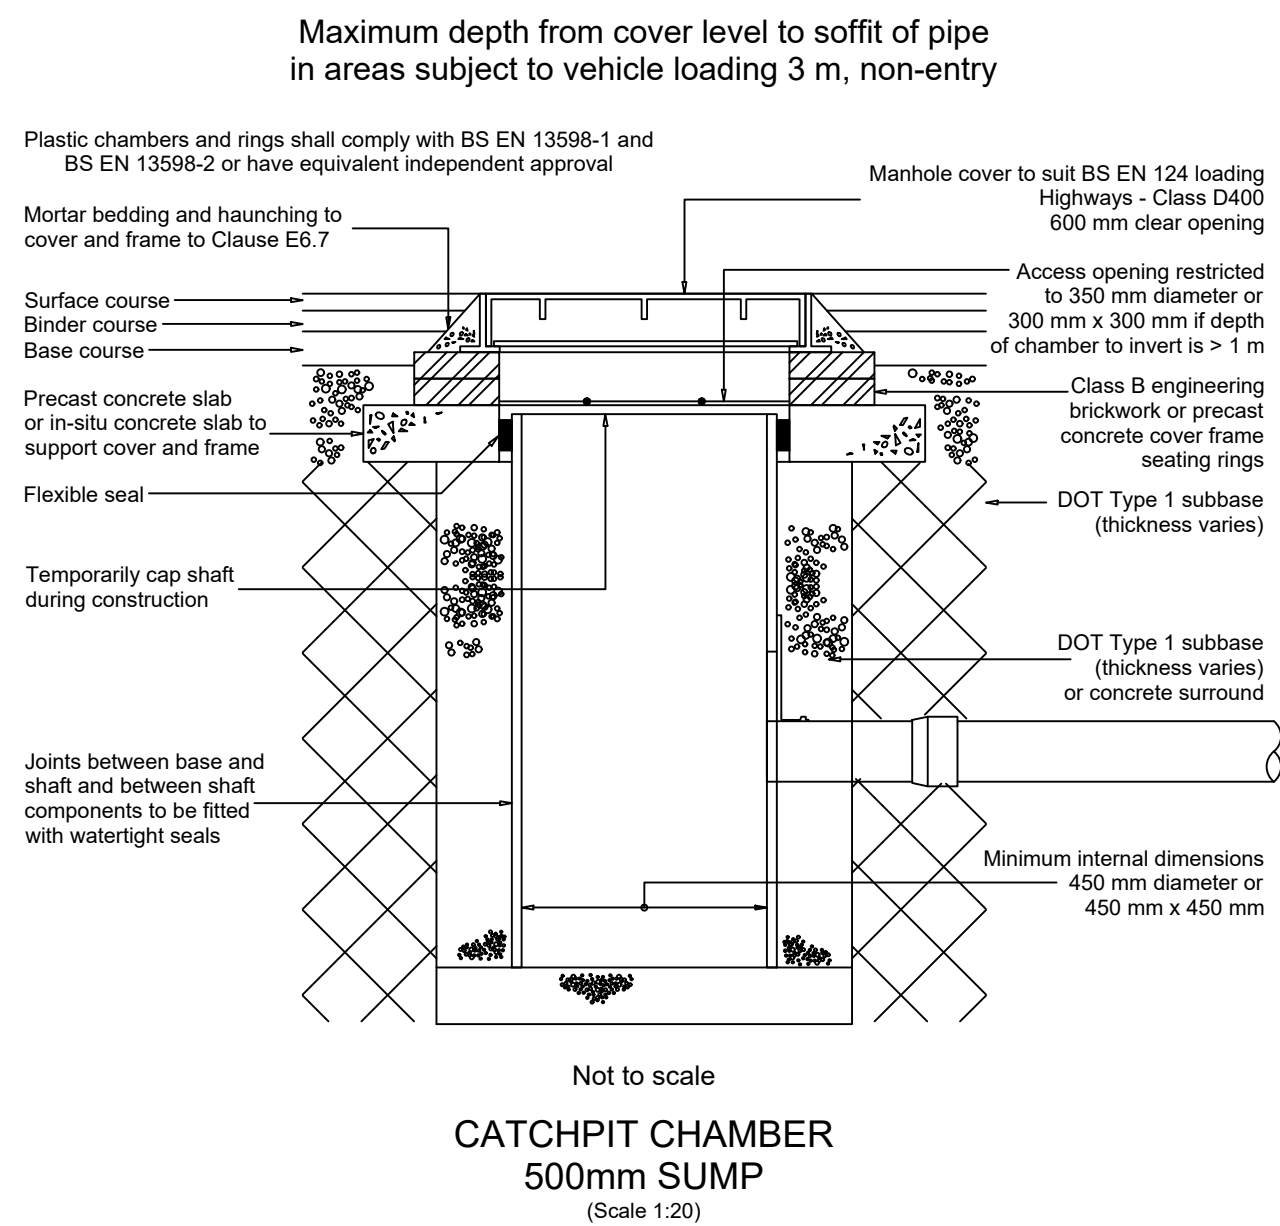

GENERAL NOTES:

1. All dimensions to be checked on site. All details and dimensions relating to sub-Contractors work must be checked and agreed between the sub-Contractor or supplier and the general Contractor.
2. This drawing is to be read in conjunction with all relevant Architect's and Engineer's drawings and specification.
3. The main Contractor is responsible for ensuring the stability of the structure whilst the works are in progress.
4. Any information given regarding existing underground services is given in good faith after consultation with the relevant authority. No liability is accepted by the Consultant and the main Contractor is responsible for obtaining and checking all information and taking due care and attention whilst undertaking the works.

REV	DATE	INT	DESCRIPTION	CHK
-----	------	-----	-------------	-----

Issue Status **FOR APPROVAL**

FOR APPROVAL

c
e
p

The Civil Engineering Practice
11 Tungsten Building
George Street
Fishersgate
Sussex
BN41 1RA

01273 424424
reception@civil.co.uk
www.civil.co.uk

CLIENT	Chalcroft Associates LLP
PROJECT	Chalcroft Nursery, Bersted

TITLE	Construction Details - Drainage
-------	---------------------------------

DRAWN A Davies		DATE May 2026		PROJECT NO. 24123	
ENGINEER S Doughty		CHECKED SRD		DRG. No. REV. 502 -	
SCALE As Shown @ A1					

