

SOUTH

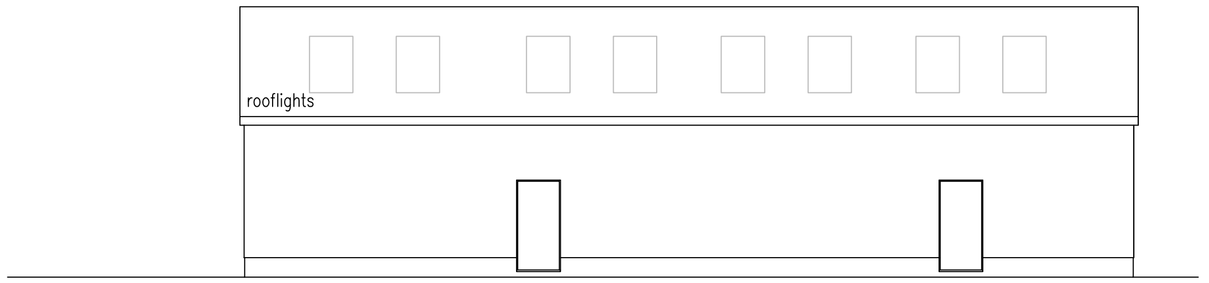

NORTH

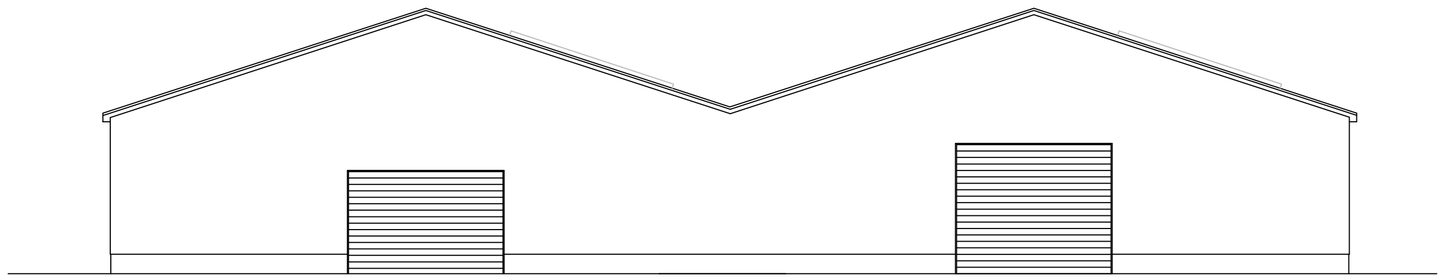

WEST

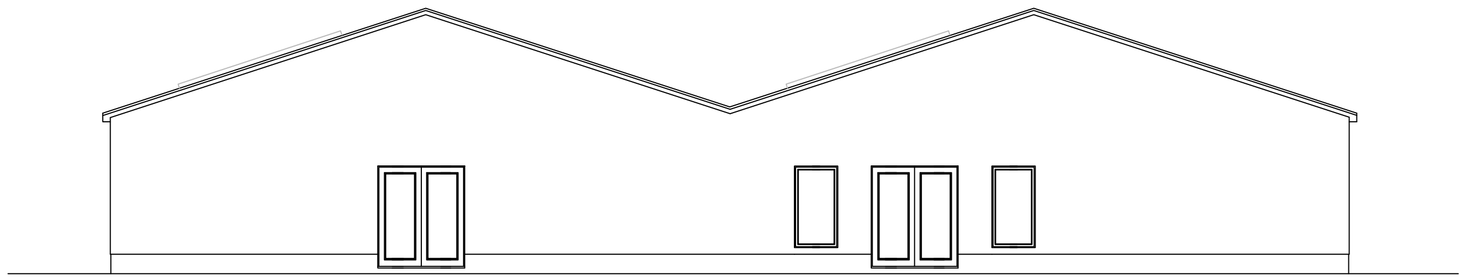

FRONT (EAST)

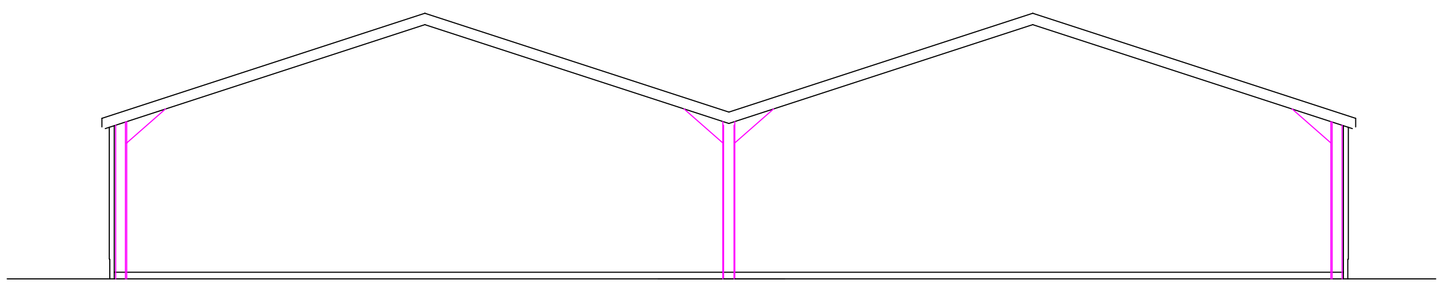

SECTION

CLIENT: OUTSIDE INTERESTS

PROJECT: CHALCROFT NURSERY
NORTH BERSTED

TITLE: PROPOSED
ELEVATIONS

STATUS: s73A Application

DATE: 08.03.16

SCALE: 1:100@A1

DRAWN BY: SJ

REVIEWED BY: SJ

DRAWING NUMBER: 8A

STEPHEN JUPP MRTPI
CHARTERED TOWN PLANNER
348 CHICHESTER ROAD, BOGNOR REGIS
West Sussex PO21 5BX
Tel 01243 822113
Email: steve@planning-solutions.co.uk
www.planning-solutions.co.uk

ARUN DISTRICT COUNCIL REGISTERED