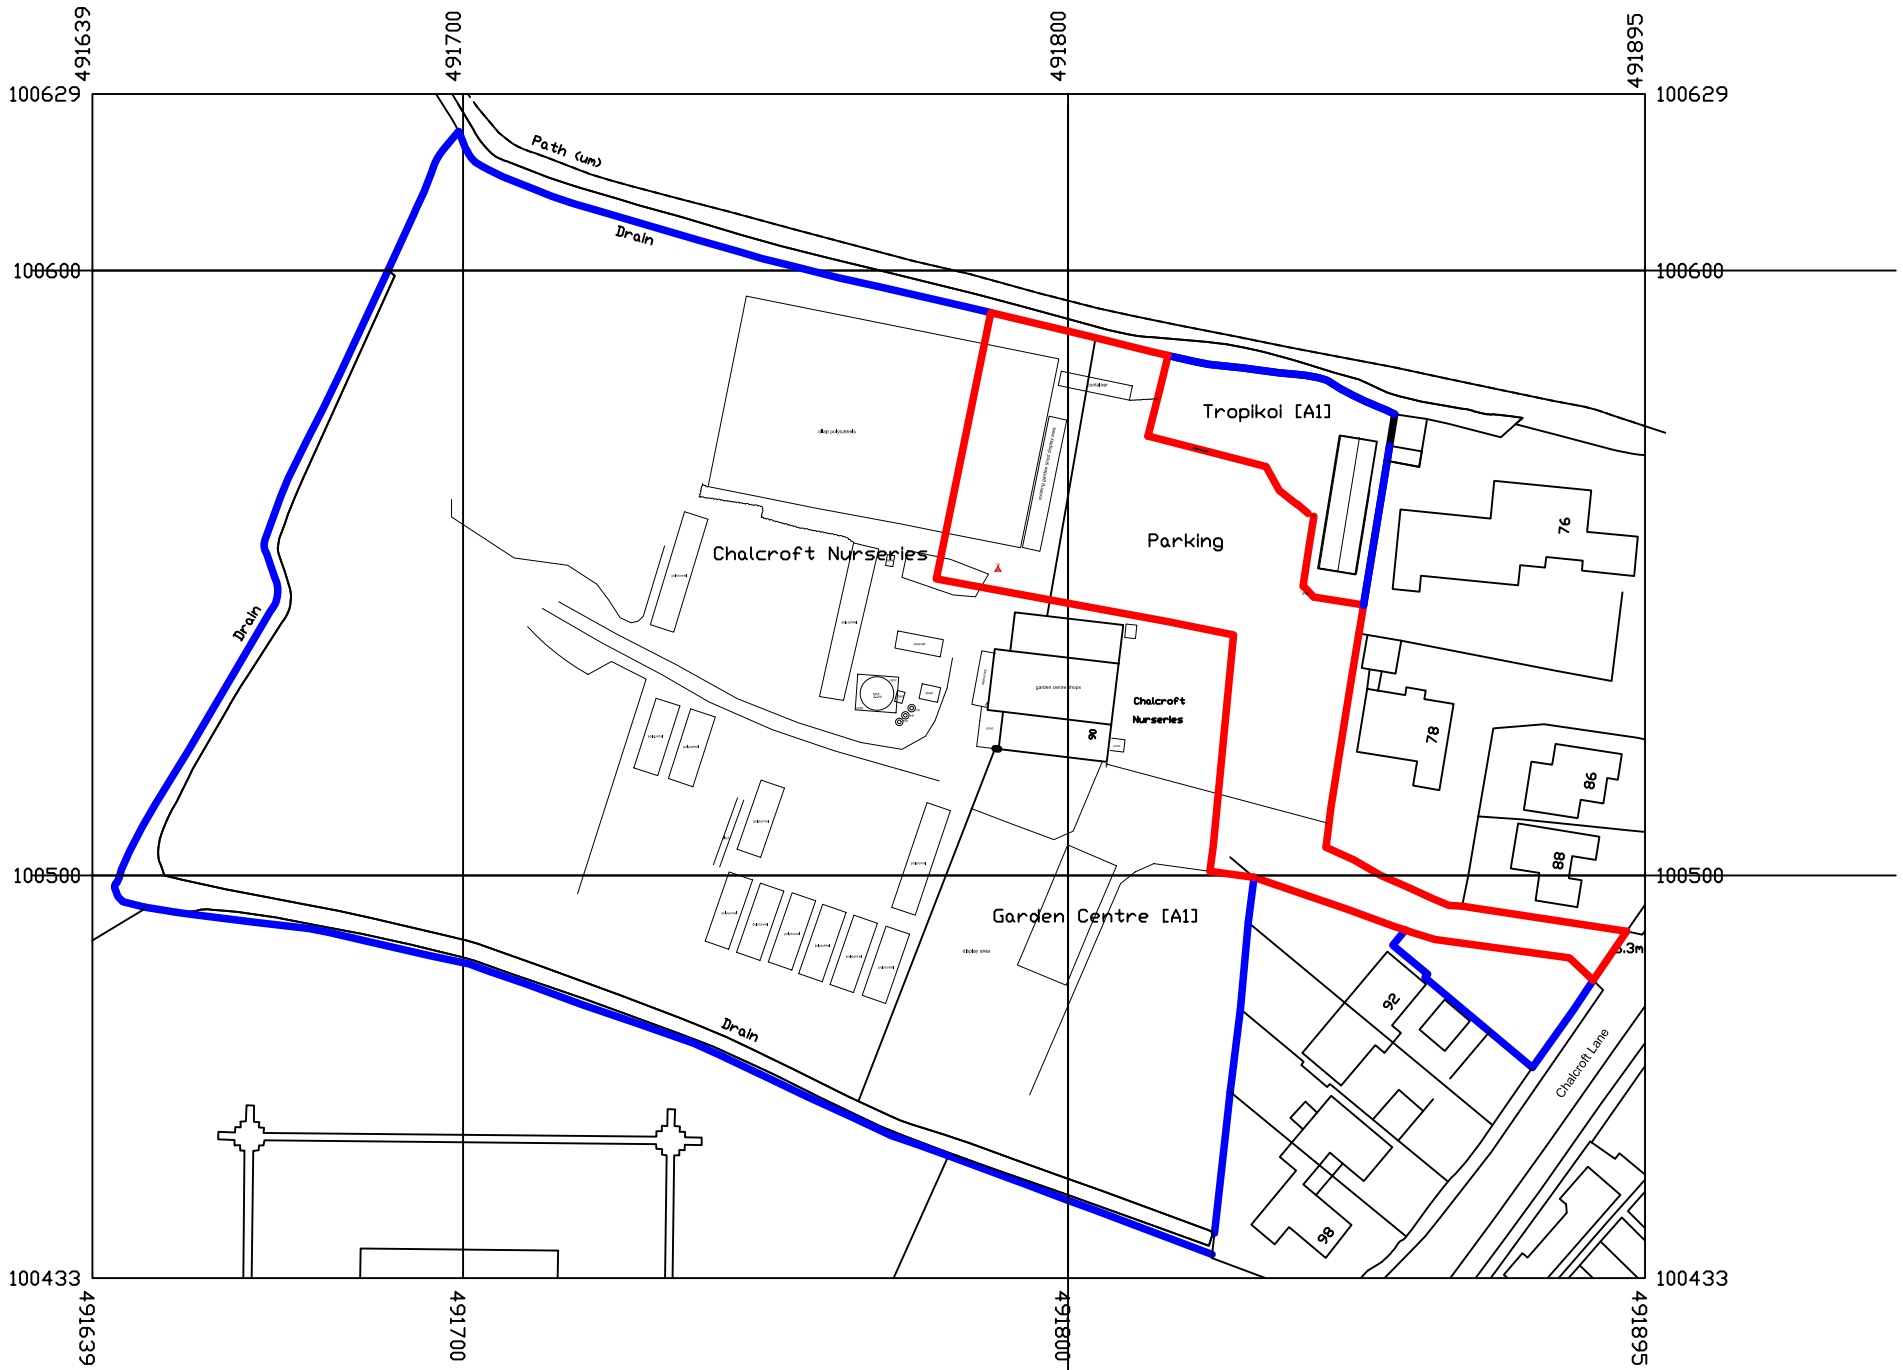

Stephen Jupp - 001041365
(c) Crown Copyright 2011
Reproduction in whole or in part is prohibited
without the prior permission of Ordnance Survey.

0 40 80

Sheet 1 - Location Plan

Scale 1:1250 @ A4

ARUN DISTRICT COUNCIL BE/41/16/PL