

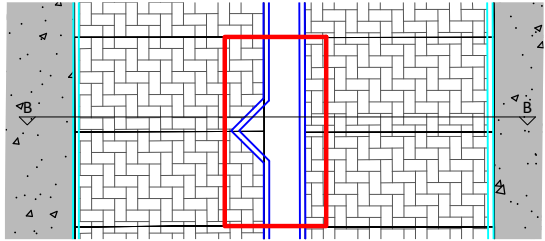


Plan
(Scale 1:200)

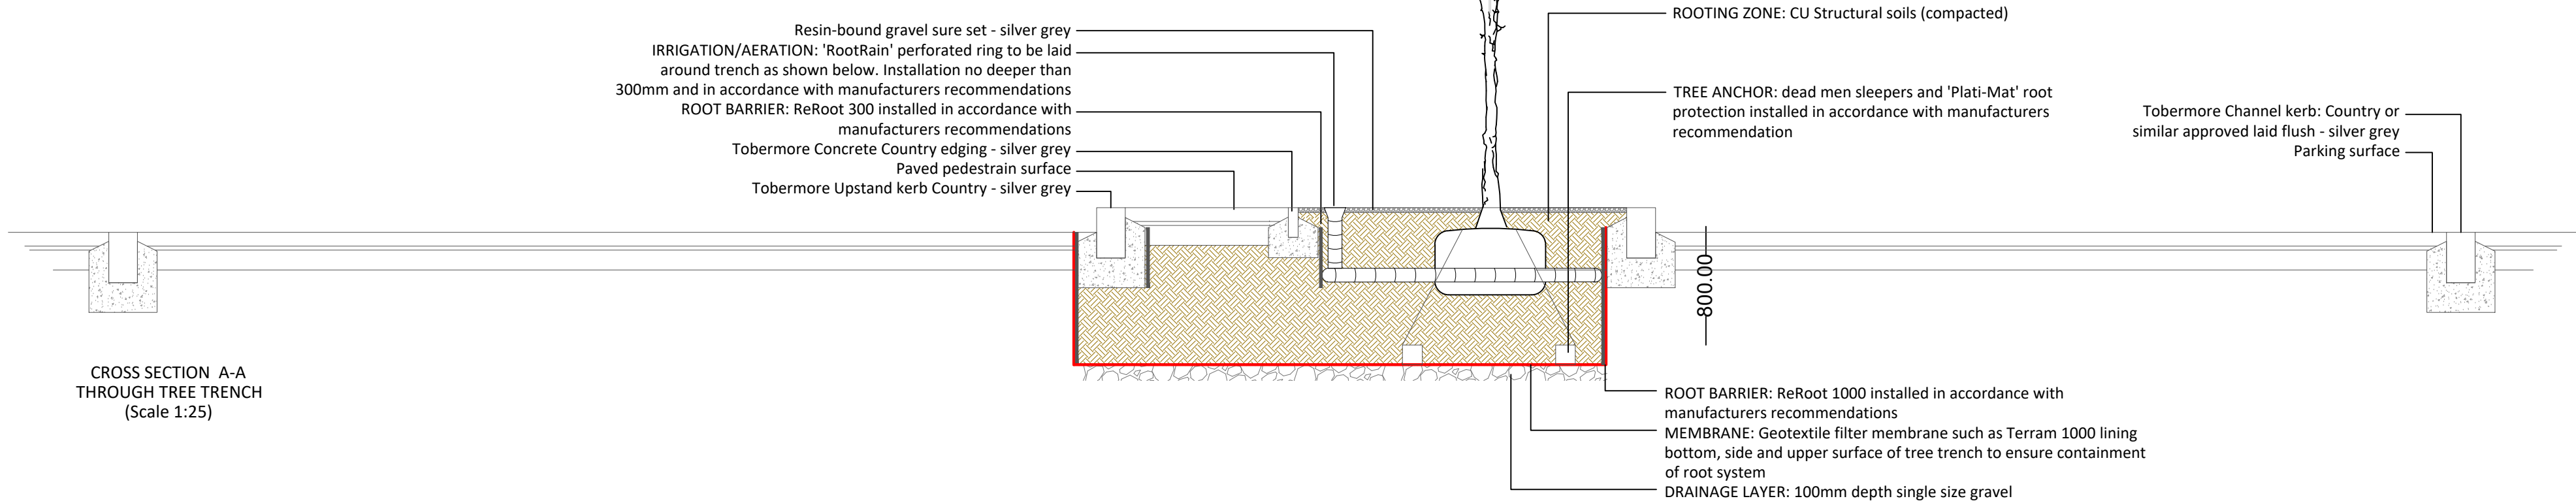

Plan
(Scale 1:200)

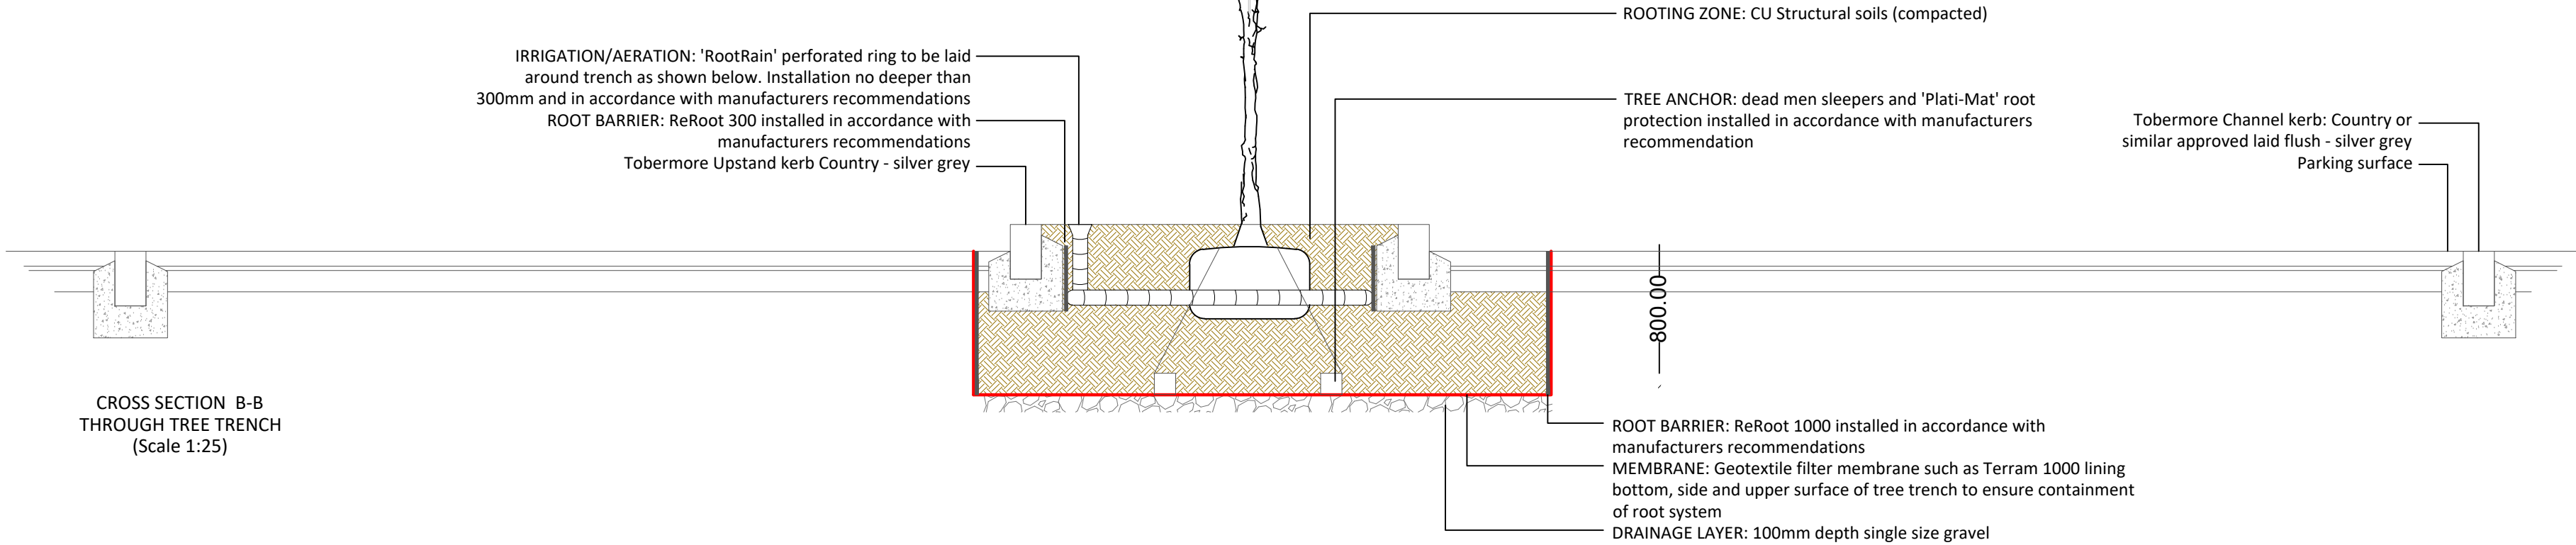

Mark	07.03.2019	First Issued	IM					
	Date	Details	By					
REVISIONS								
Client:								
Hanbury (PM) Limited								
Project Title :								
Phase 1A Oldlands Farm, Bognor								
Scale : 1:25/200		for the original size of : A2						
Drawn by : IM	Checked by : MG	Passed by : -	Date :07.03.2019					
Drawing Status :								
Planning								
Drawing Originator :								
DAVIESLANDSCAPE ARCHITECTS Suite F1, Stroud House, Russel Street, Stroud, Gloucestershire, GL5 3AN t. 01453 760380 e. info@d-la.co.uk w. www.d-la.co.uk								
Drawing Title :								
Tree pit details								
Job No.	Drawing Project	Origin	Volume	Level	Type	Discip	Number	Revision
1930	1930	DLA	xx	xx	xx	L	10	-
DO NOT SCALE FROM THIS DRAWING								
Y:\server\DATA\PROJECT FILES\1930 Oldlands Farm Phase 1A Reserve Matters\Landscape\Drawings\Planning\DLA-1930-L-10.dwg								