



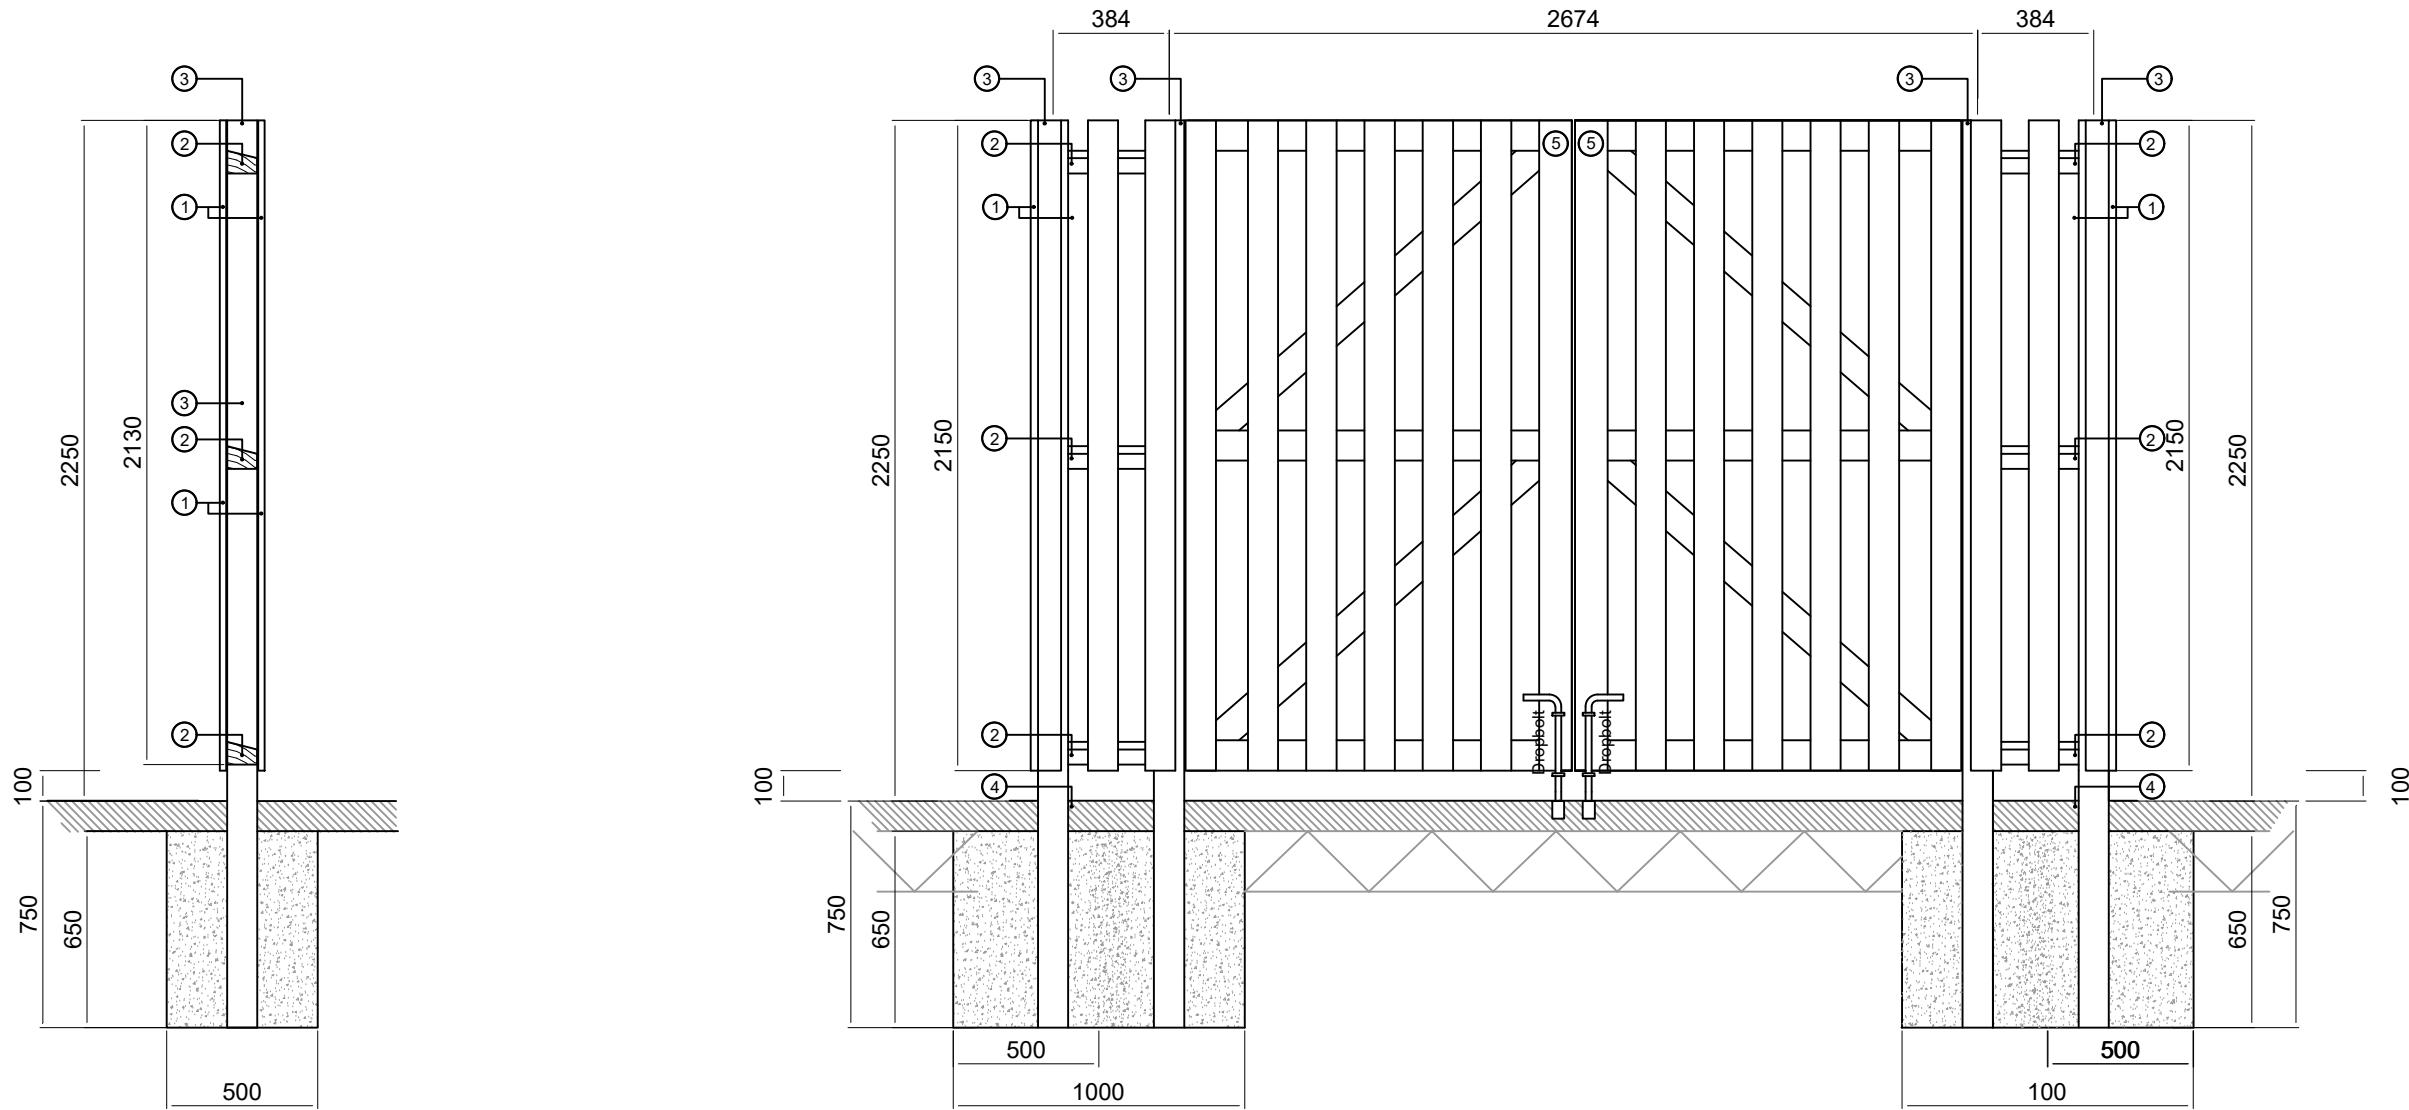

Section 1
Typical Fencing Panel Section
Scale 1:25

Elevation
Fencing panels and gate elevation
Scale 1:25

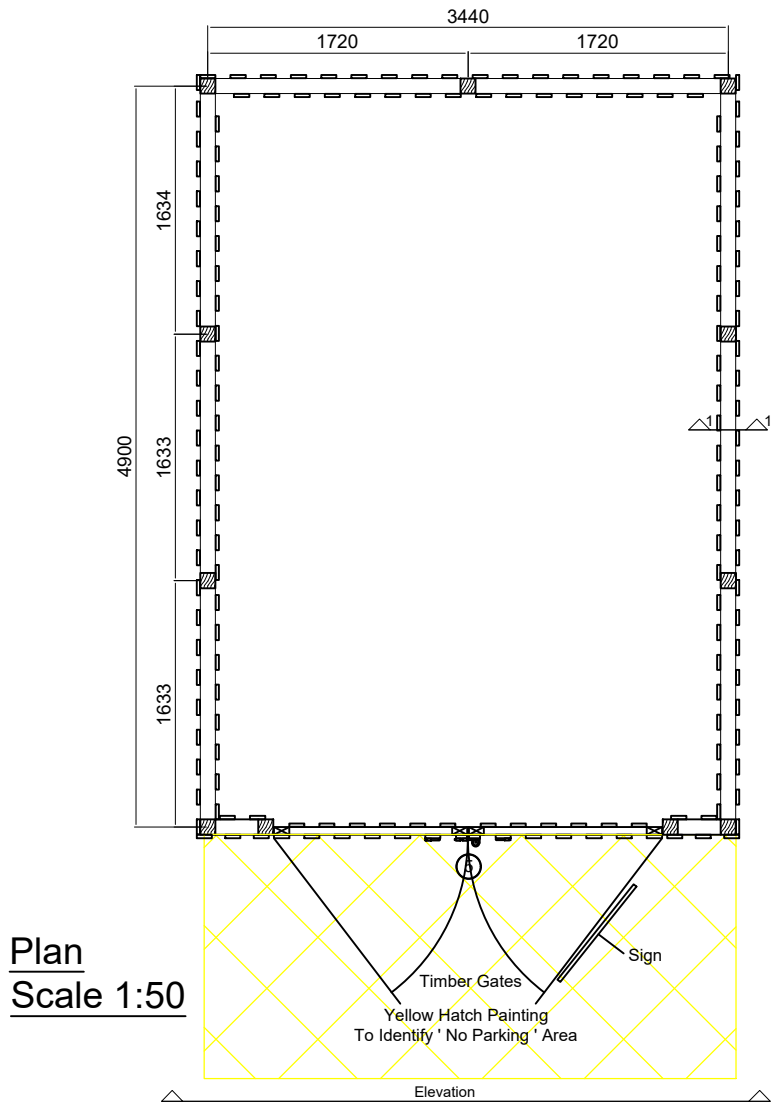

KEY TO SECTION

1. Inner and outer face of enclosure to be clad with 100 x 22mm sawn treated timber, in 'Hit and Miss' Construction
2. 100 x 75mm treated softwood timber horizontal rails with weathered top edge. Positioned at head, base and at mid rail heights.
3. 100 x 100mm softwood posts, with concrete foundations.
4. Concrete slab to have brushed finish to
5. Access gates to be constructed in 100 x 75mm softwood treated timber framing. Inner and outer face to be clad with 100 x 22mm sawn treated timber, in 'Hit and Miss' Construction.

NOTES

Ironmongery
Each access gate to be provided with 1½ pairs of 610mm heavy tee hinges by Dorplan Architectural Hardware or similar approved. Colour/Finish Ref: Black Japanned.

First opening leaf to gate to be provided with 305mm Tower bolt (Steel backplate with steel shoot), by Dorplan Architectural Hardware or similar approved. Colour/Finish Ref: Black Japanned - Epoxy Black with Electro Galvanised Shoot.

Each opening leaf to gate to be provided with 457mm Heavy garage door/drop bolt with receiver plate by Dorplan Architectural Hardware or similar approved.
To allow each gate to be fixed in secure open position during use, and for a single leaf out of each pair to accommodate a fixed closed position. (include for all required receiver plates)

Each gate to be provided with heavy duty spring loaded gate wheel - as required

Screen fencing panel to taper as retaining wall tapers to a minimum height of 1m.

-	04.03.2019	First Issued						IM	
Mark	Date	Details						By	
REVISIONS									
Client: Hanbury (PM) Limited									
Project Title : Phase 1A Oldlands Farm, Bognor									
Scale : 1:25/50 for the original size of : A2									
Drawn by : IM	Checked by : MG	Passed by : -						Date :04.03.2019	
Drawing Status : Planning									
Drawing Originator : DAVIESLANDSCAPE ARCHITECTS Suite F1, Stroud House, Russell Street, Stroud, Gloucestershire, GL5 3AN t. 01453 760380 e. info@d-la.co.uk w. www.d-la.co.uk									
Drawing Title : Bin Store Plan and Sections									
Job No.	Drawing Project	Origin	Volume	Level	Type	Discp	Number	Revision	
1930	1930	DLA	xx	xx	xx	L	06	-	
DO NOT SCALE FROM THIS DRAWING									
V:\SERVER DATA\PROJECT FILES\1930 Oldlands Farm Phase 1A Reserve Matters\Landscapes\Drawings\Planning\DLA-1930-L-05.dwg									