


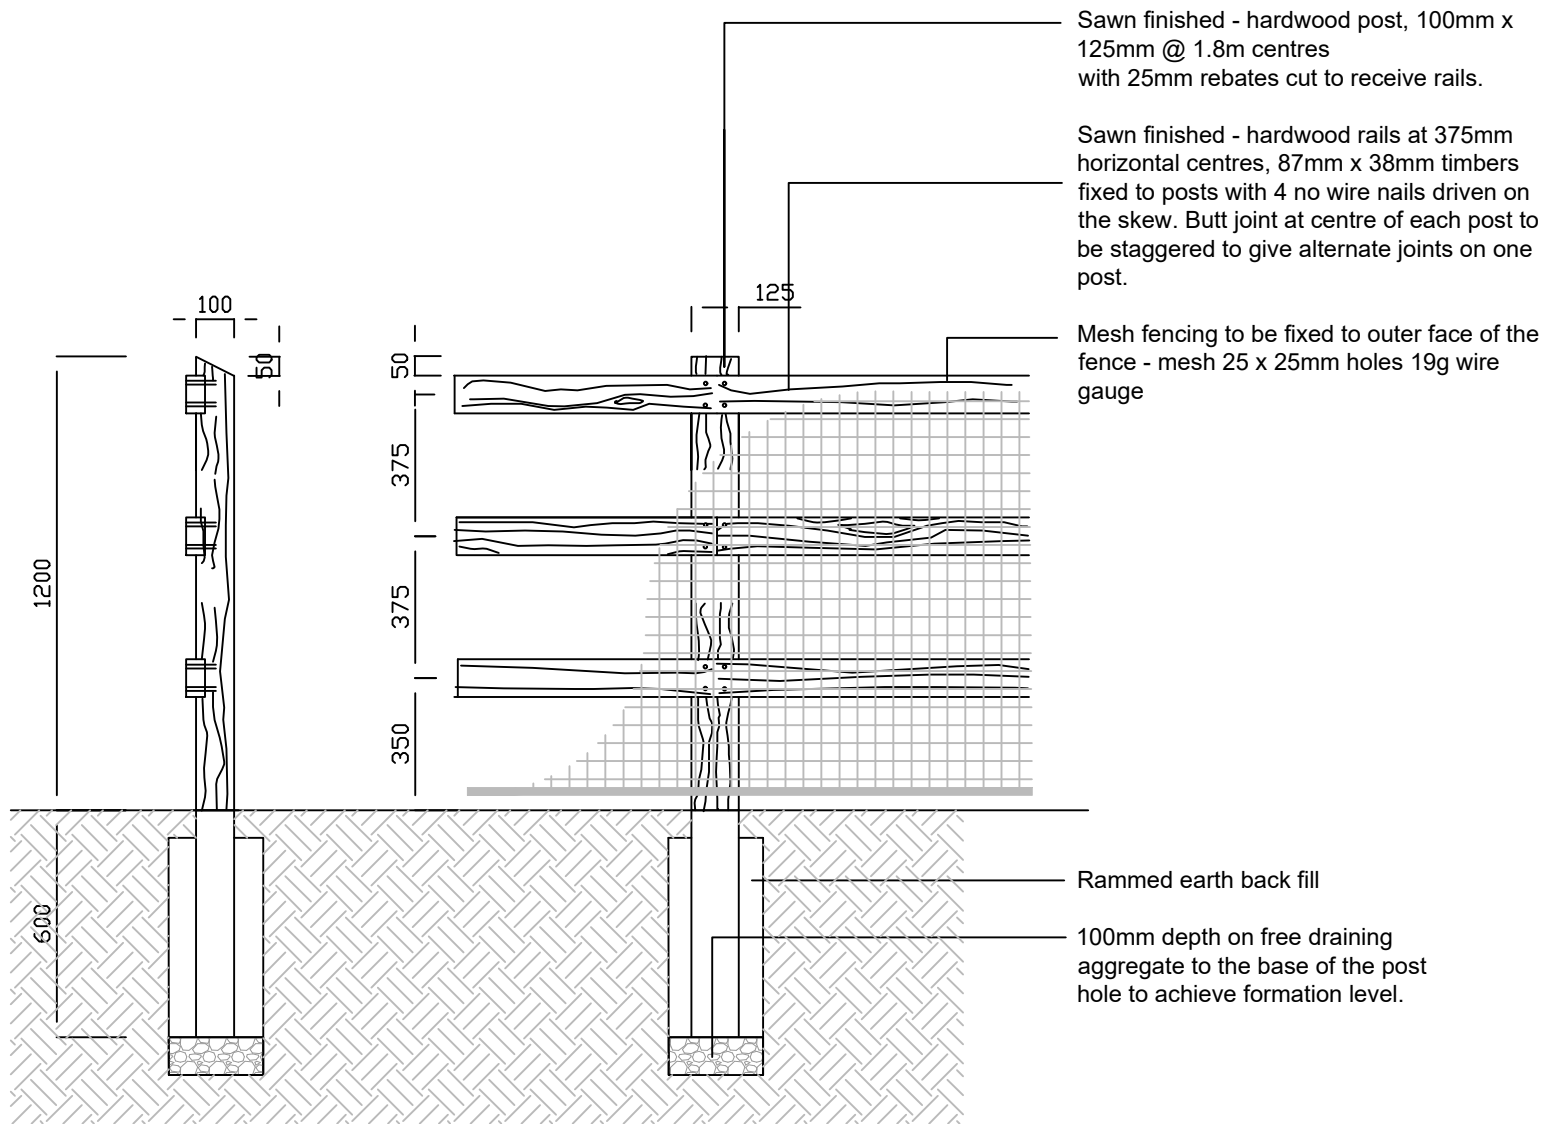

Post and 3 rail fence
Scale 1:20

-	04.03.2019	First Issued	IM
Mark	Date	Details	By
REVISIONS			
Client: Hanbury (PM) Limited			
Project Title : Phase 1A Oldlands Farm, Bognor			
Scale : 1:20		for the original size of : A3	
Drawn by : IM	Checked by : MG	Passed by : -	Date :04.03.2019
Drawing Status : Planning			
Drawing Originator : DAVIESLANDSCAPE ARCHITECTS Suite F1, Stroud House, Russell Street, Stroud, Gloucestershire, GL5 3AN t. 01453 760380 e. info@d-la.co.uk w. www.d-la.co.uk			
Drawing Title : Post and 3 rail fence detail			
Job No.	Drawing		
	Project	Origin	Revision
		Volume	
		Level	
		Type	
		Discip	
		Number	
1930	1930	DLA	-
xx	xx	xx	
xx	xx	xx	
L	04		
DO NOT SCALE FROM THIS DRAWING			
V:\Server DATA\PROJECT FILES\1930 Oldlands Farm Phase 1A Reserve Matters\Landscapes\Drawings\Planning\DLA-1930-L-03.dwg			