



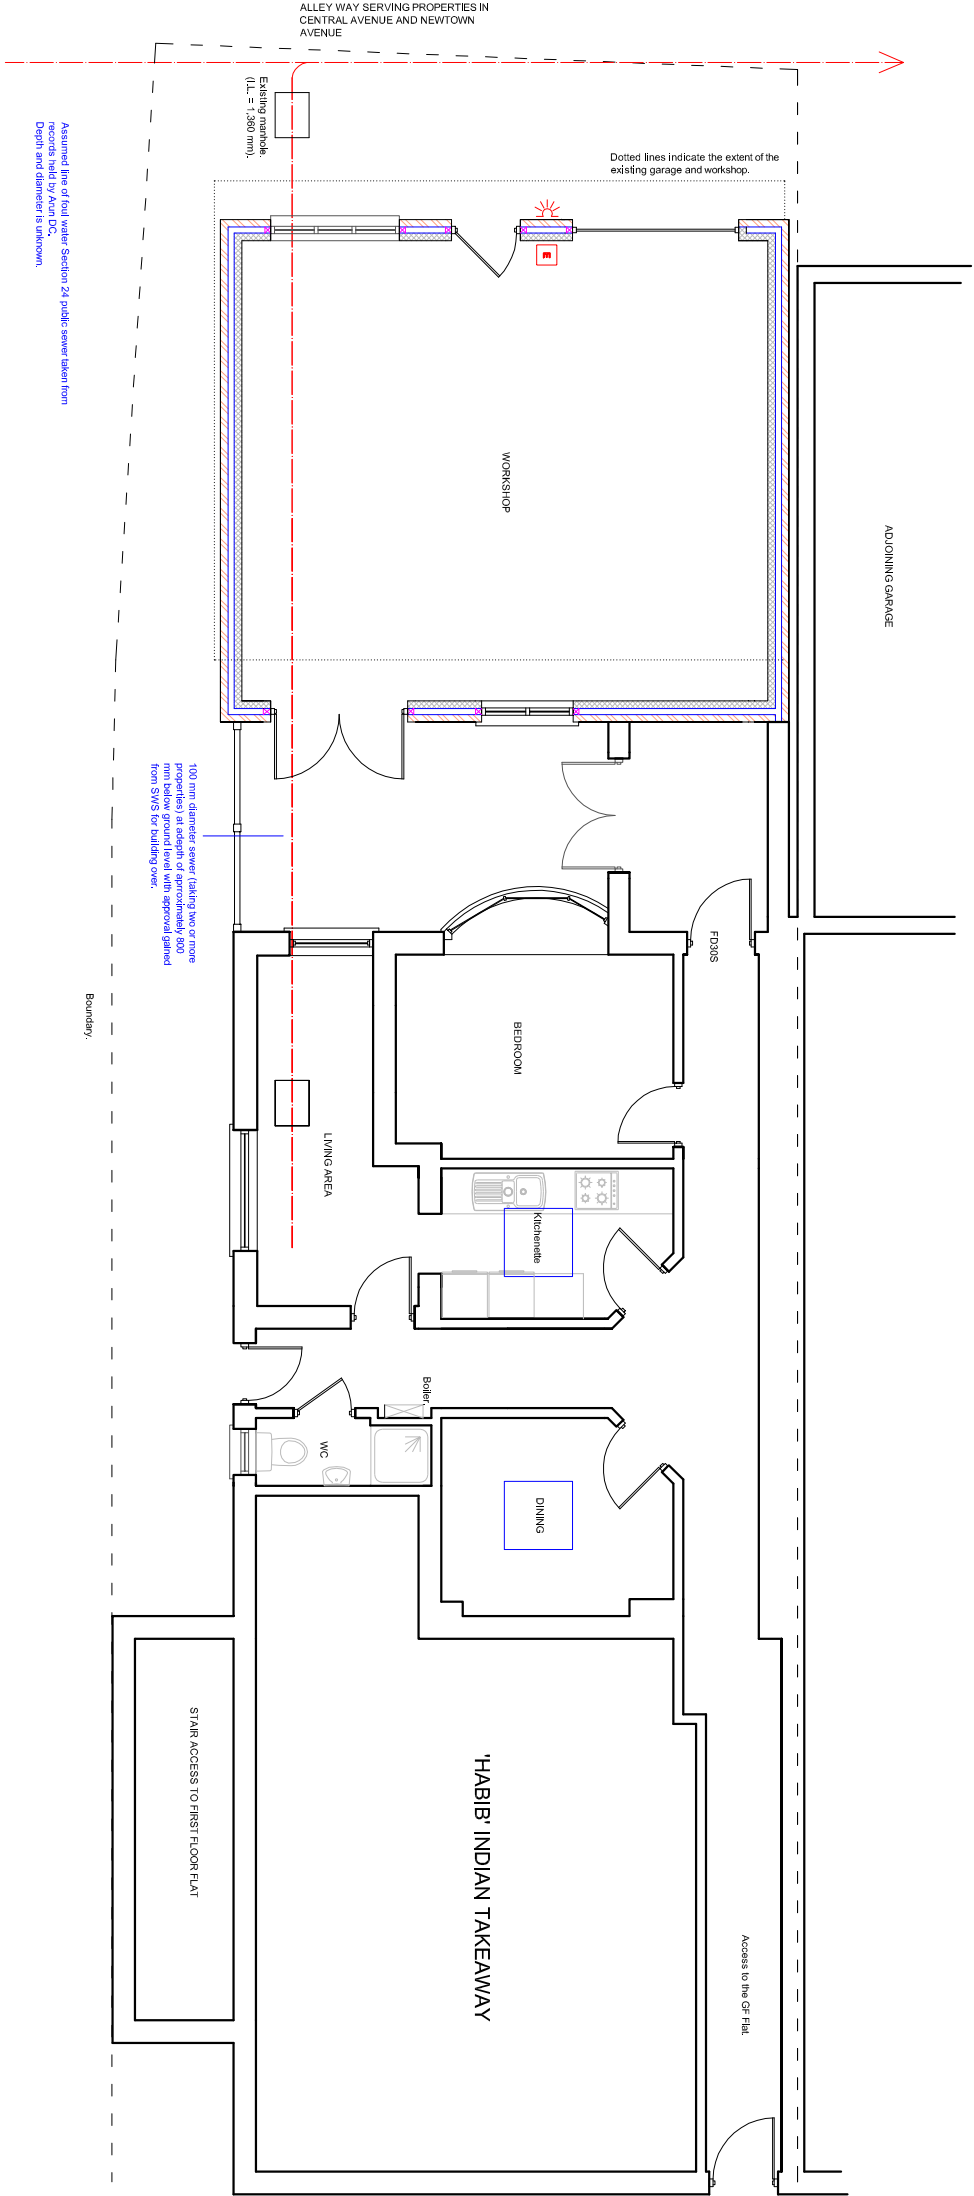

NOTES

- ROOF - Plain tiled pitched roof and ffelted flat roof to tie in with existing.
- WALLS - Unpainted pebble dash render to match with existing to link and face brick to planning approval to workshop.
- WINDOWS/DOORS - White frame PVC double glazed units to match, metal up and over door to workshop.

PROPOSED PLOT PLAN

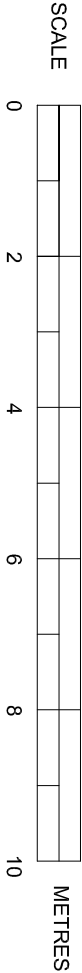

Scale 1:100 on A3

SUSSEX BUILDING CONSULTANCY LIMITED

R/O 15 ROYAL PARADE, NORTH BERTSED,
BOGNOR REGIS, WEST SUSSEX.

SCALE - 1/100 REV - A DATE - 11/06/2026

LABC

3 NORTHCOOTE ROAD
BOGNOR REGIS
PO21 6LZ
TEL - (01243) 861379