



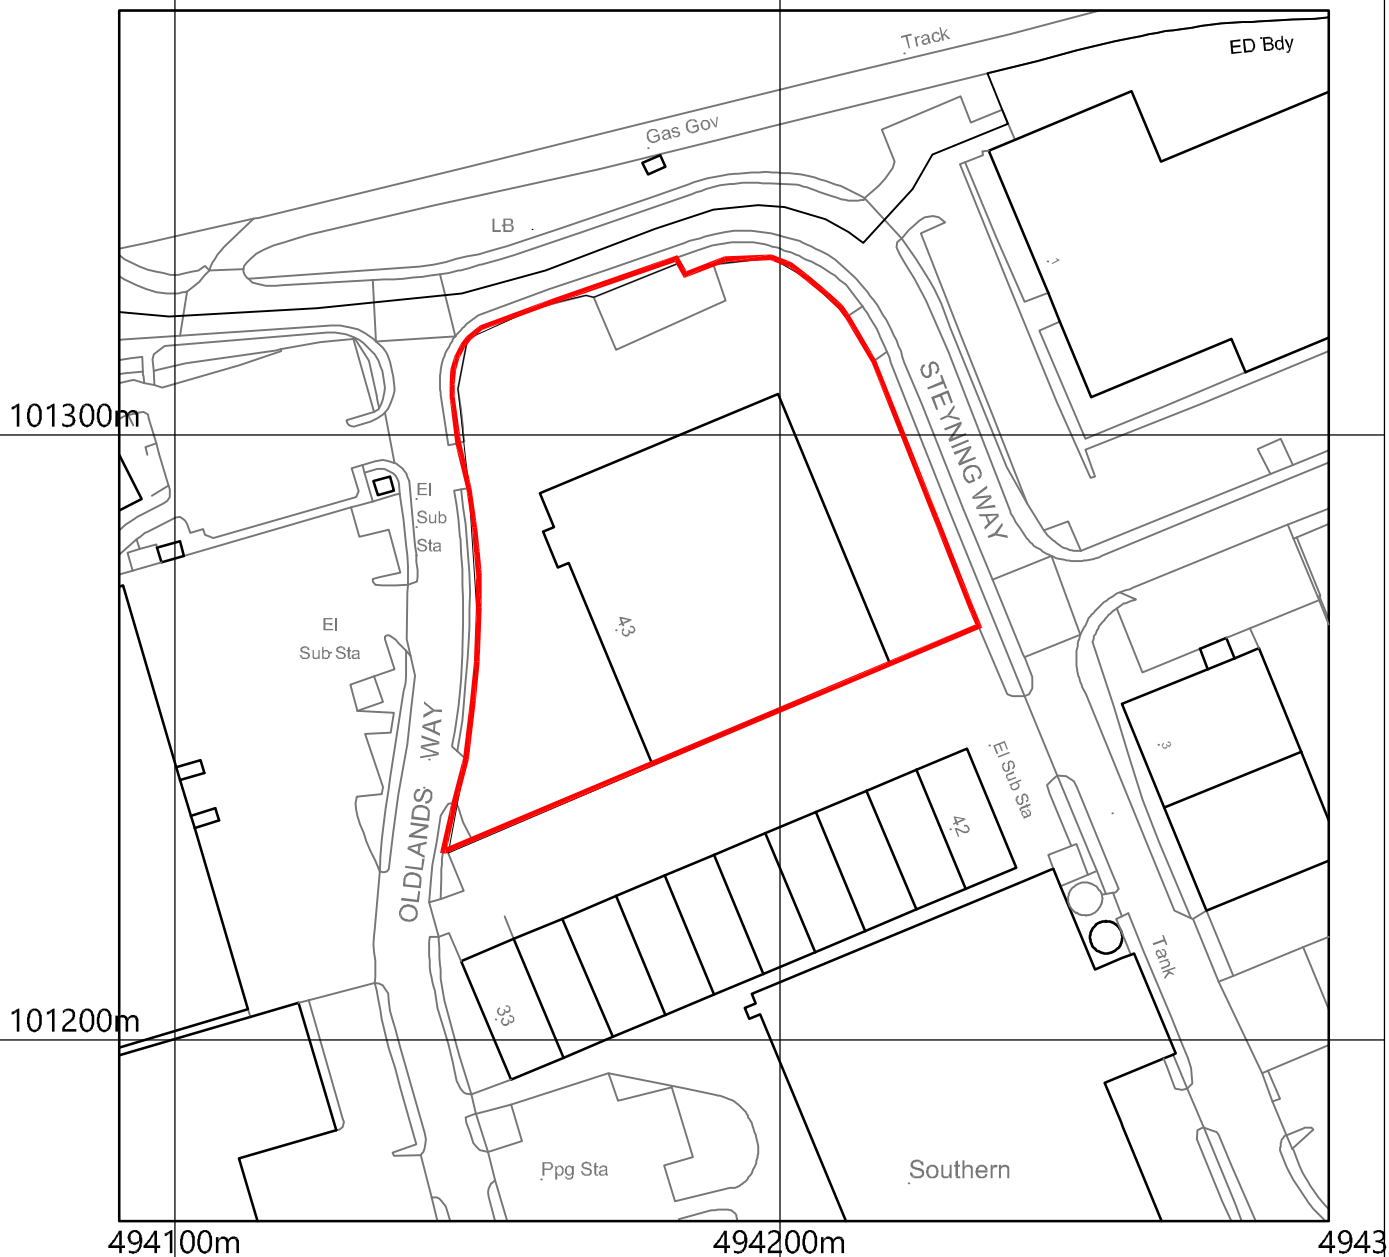

©Crown Copyright and database rights 2018 OS 100019980

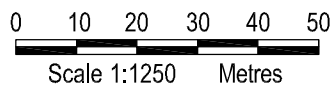

paben
construction

Telephone 01622 843563
Facsimile 01622 844560
email enquiries@paben.co.uk

Project Name and Address

43 Oldlands Way,
Southern Cross Trading Est,
Bognor Regis,
PO22 9SE

Drawing Title

Site Location Plan

Scale 1:1250

Date 03/2018

Sheet Size A4

Sheet

2531-001

Rev.

A