

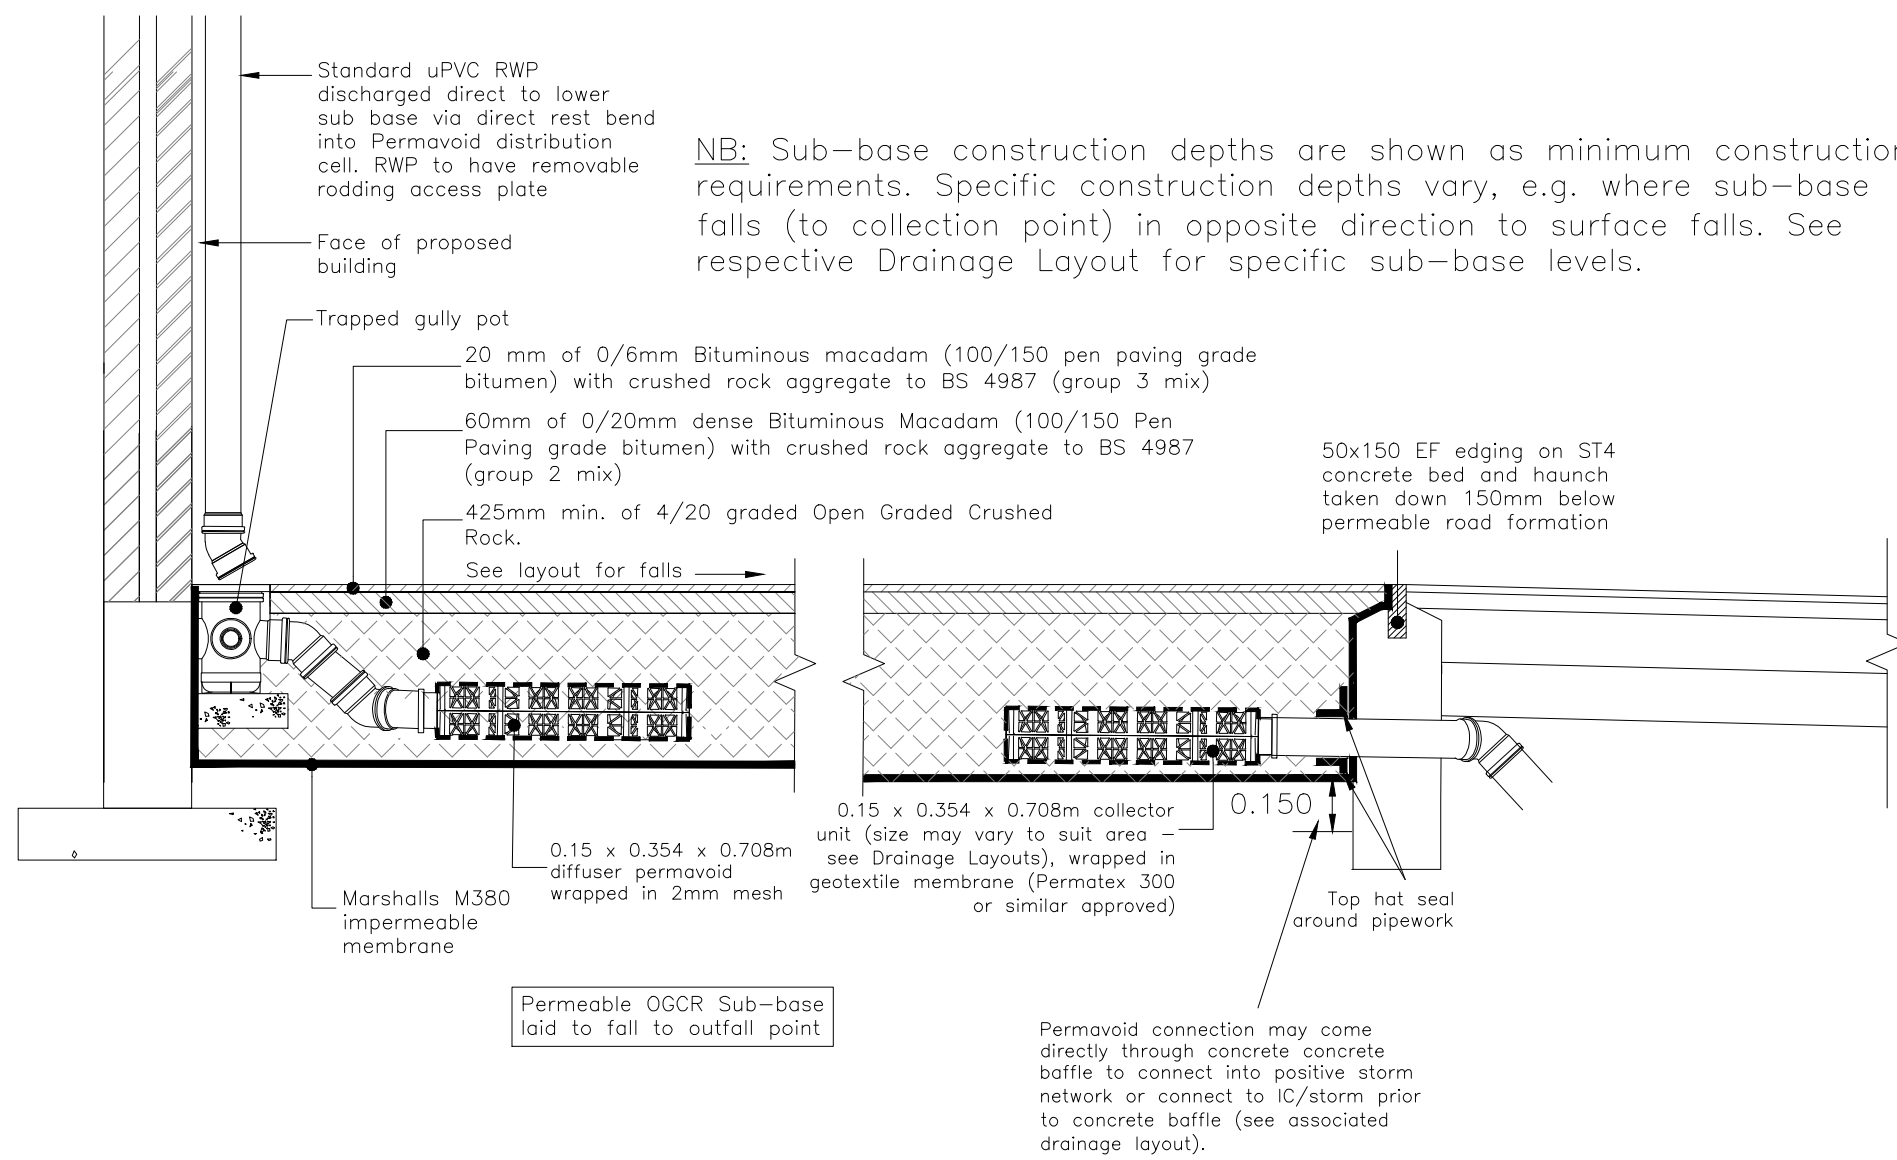


TYPICAL SECTION THROUGH IMPERMEABLE BLOCK PAVING AND IMPERMEABLE SURFACING AT SECTION A-A
Scale 1:20

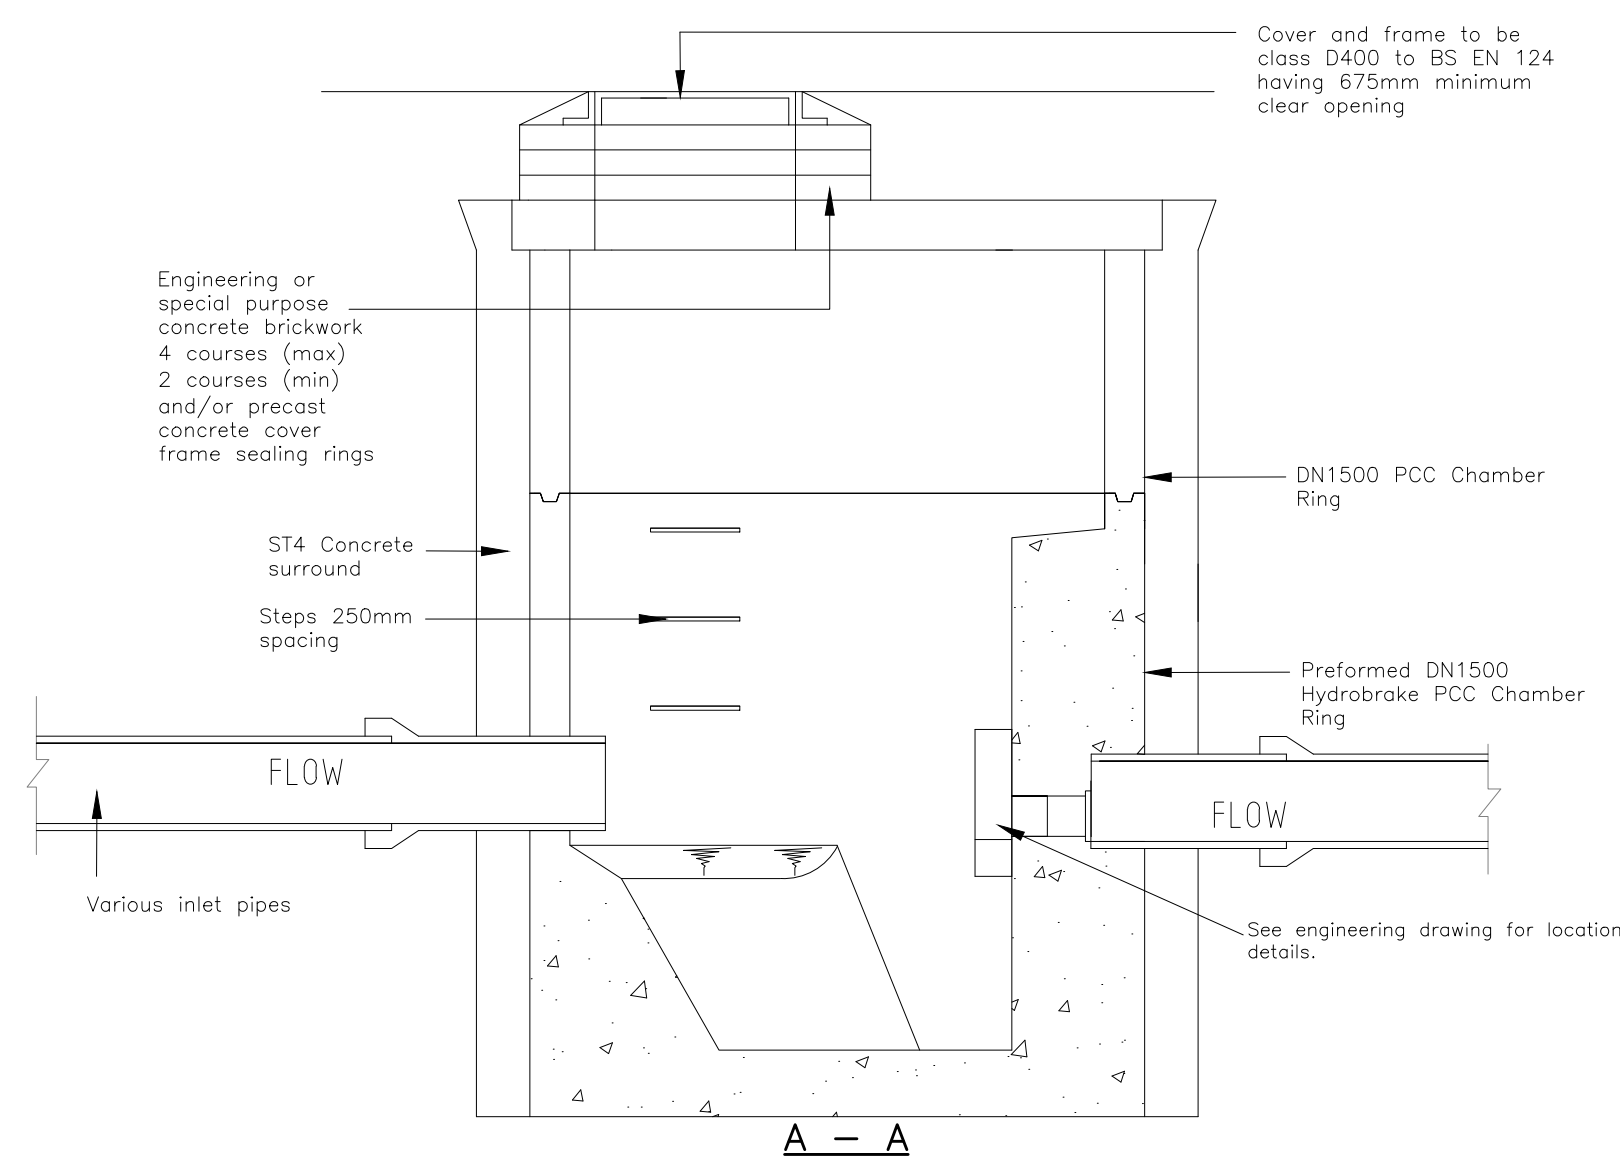

TYPICAL SECTION THROUGH IMPERMEABLE CARRIAGEWAY WITH PERMEABLE SUB-BASE ROAD 1 FROM CHAINAGE 52.084m TO 158.351mm
Scale 1:20

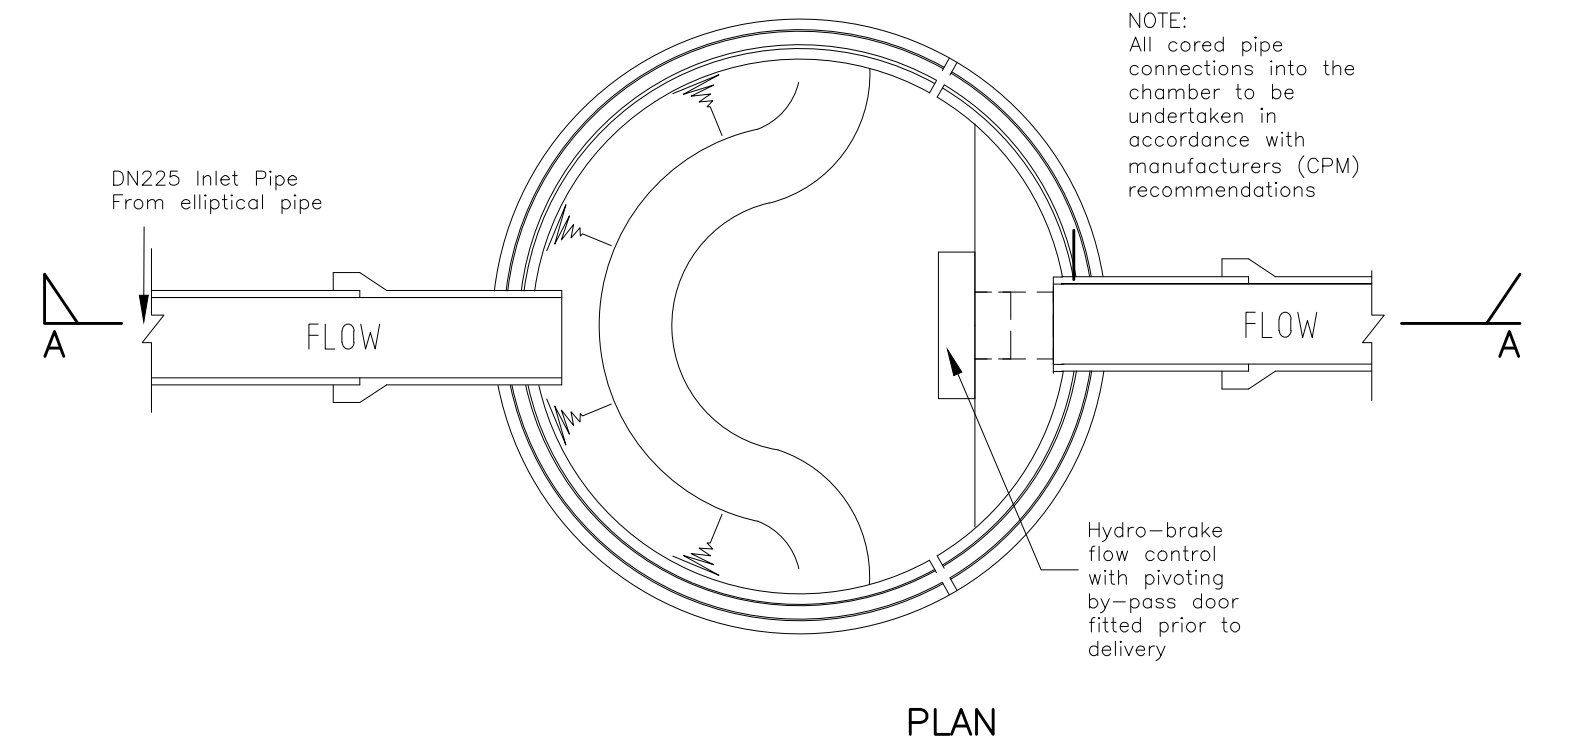

1500mm INTERNAL DIA HYDRO-BRAKE CHAMBER
HYDROBRAKE CONTROL CHAMBER
BY CPM LTD.

GENERAL NOTES:

- Do not scale from this drawing.
- All dimensions in metres and all levels relate to Ordnance Datum.
- This drawing is to be read in conjunction with all other engineering drawings. Any discrepancies shall be reported to MJA Consulting Engineer's.
- Details provided are too 'Sewers of Adoption' 7th Edition.
- The level and location of all existing services shall be verified on site by the contractor before commencing any construction work.

FOR APPROVAL

REV. No.	DATE	DESCRIPTION	INITIALS
Client		MJA CONSULTING CIVIL AND STRUCTURAL ENGINEERS Monarch House, Barton Lane, Abingdon, Oxon, OX14 3NB Tel: 01235 555173 Fax: 01235 523226	
Project	Oldland Farm Commercial Development		
Title	Typical Construction Details (Sheet 2)	Scale As Shown Checked AMc	Date Mar'19 Drawn KJ
Drawing No.	4692:21	Rev	—