

This drawing may be scaled with reference to the scale bar for planning application purposes only. Do not scale for any other purpose, use only annotated dimensions. All dimensions are to be checked by parties using the drawing, and any errors or omissions are to be reported to James Potter Associates Ltd.

Rev.	Date	Note	Author	Checked
A	16/03/17	Added dimensions to block plan.	JP	RR

NORTH BERSTED



266

268



264

262

BLOCK PLAN
SCALE 1:200

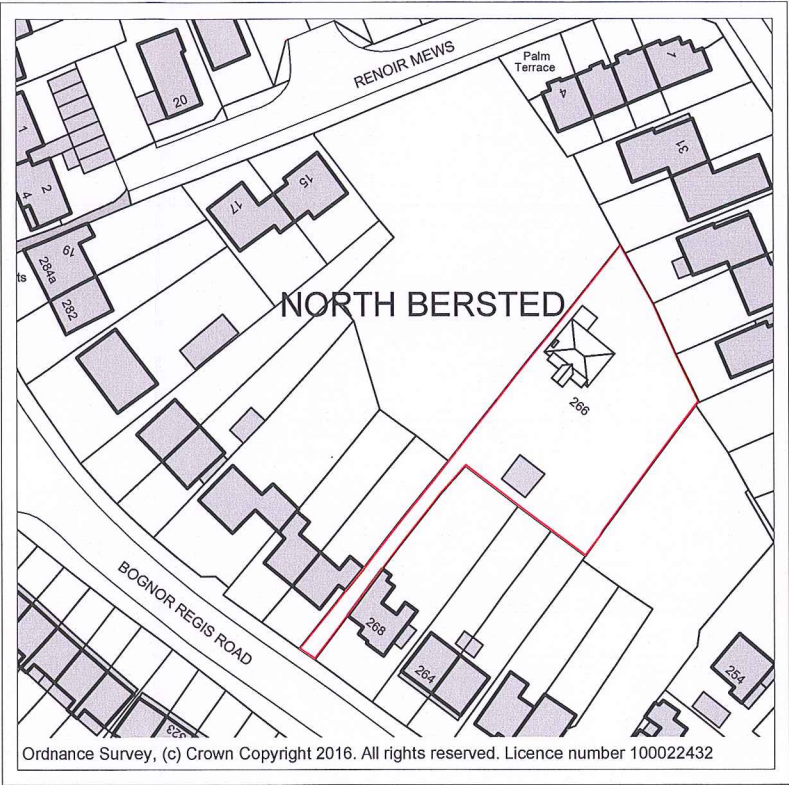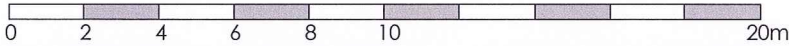

LOCATION PLAN
SCALE 1:1250

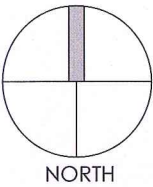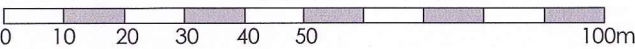

Project	REAR & SIDE EXTENSION 266 CHICHESTER ROAD BOGNOR REGIS PO21 5AX					Drawing	BLOCK AND LOCATION PLAN			
						Job-Dwg Number	16067-PL-001		Rev.	A
Client	MS LOUISA USSHER					 JAMES POTTER ASSOCIATES www.jpa.design JPA - PORTSMOUTH Suite 2, Winter Works, Rear of 119 Winter Road, Southsea, Portsmouth, PO4 8DS t. +44(0)2393 871 000				
Status	PLANNING									
Scale	1:200/1:1250		Sheet Size A3							
Author	RH	Checked	JP	Date	07/02/17					