


This drawing may be scaled with reference to the scale bar for planning application purposes only. Do not scale for any other purpose, use only annotated dimensions. All dimensions are to be checked by parties using the drawing, and any errors or omissions are to be reported to James Potter Associates Ltd.


NORTH BERSTED

2m high planting screen comprising 9No Privet at 1.5m centres as a backdrop to 7No Photinia, 8No Berberis and 8No Buddleia.

BLOCK PLAN
SCALE 1:200

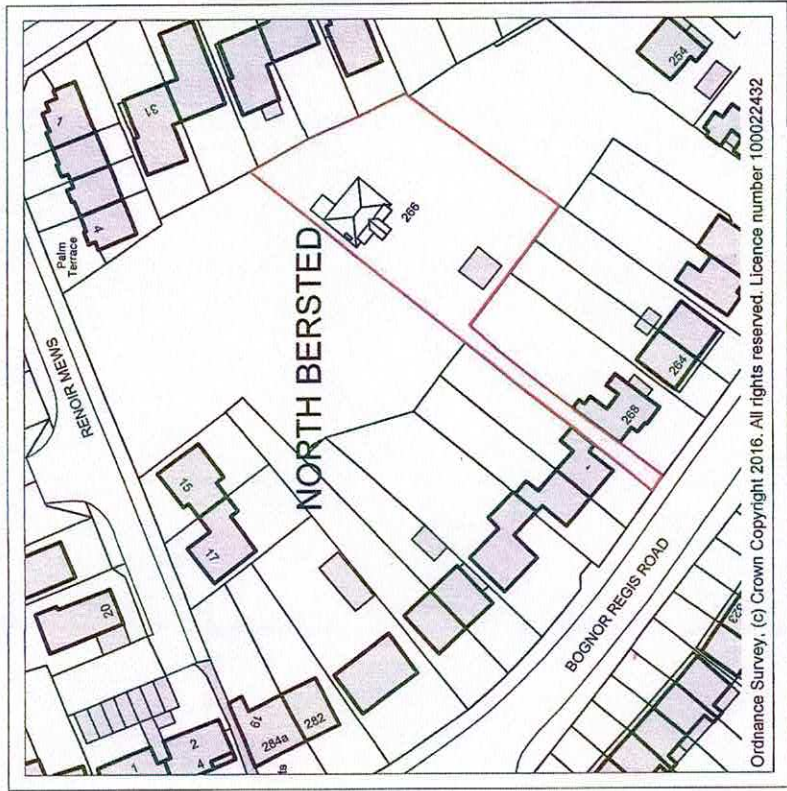

LOCATION PLAN
SCALE 1:1250

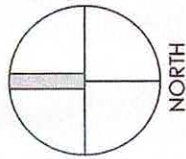

A.150612 PLANTING ADDED.

Project	REAR & SIDE EXTENSION 266 CHICHESTER ROAD BOGNOR REGIS PO21 5AX				Drawing	BLOCK AND LOCATION PLAN	
					Job-Dwg Number	16067-PL-001	Rev. A
Client	MS LOUISA USSHER				 JAMES POTTER ASSOCIATES www.jpa.design JPA - PORTSMOUTH Suite 2, Winter Works, Rear of 119 Winter Road, Southsea, Portsmouth, PO4 8DS t. +44(0)2393 871 000		
Status	PLANNING						
Scale	1:200/1:1250		Sheet Size	A3			
Author	RH	Checked	JP	Date	07/02/17		