

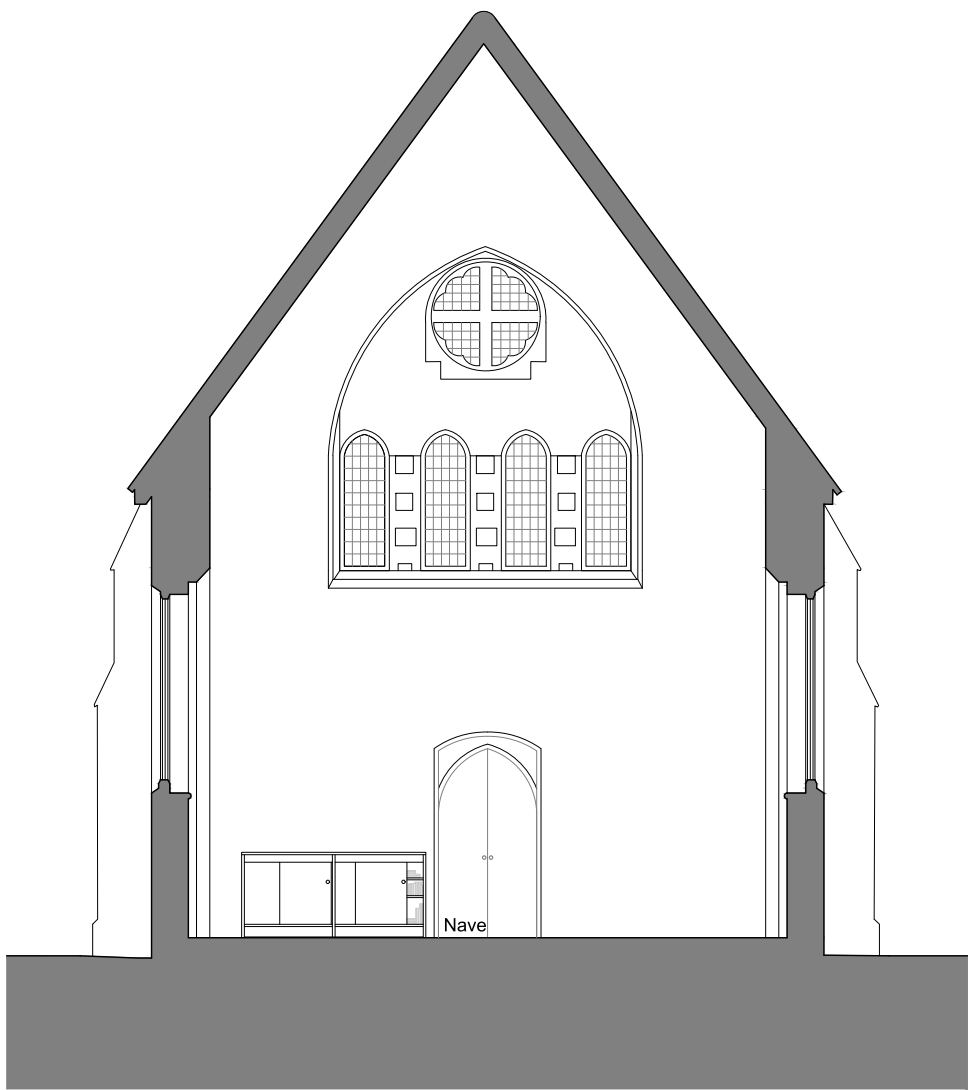
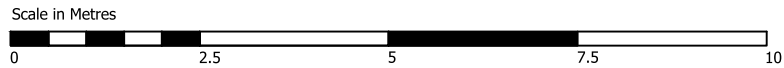


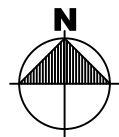

Section AA 1:100 @ A2

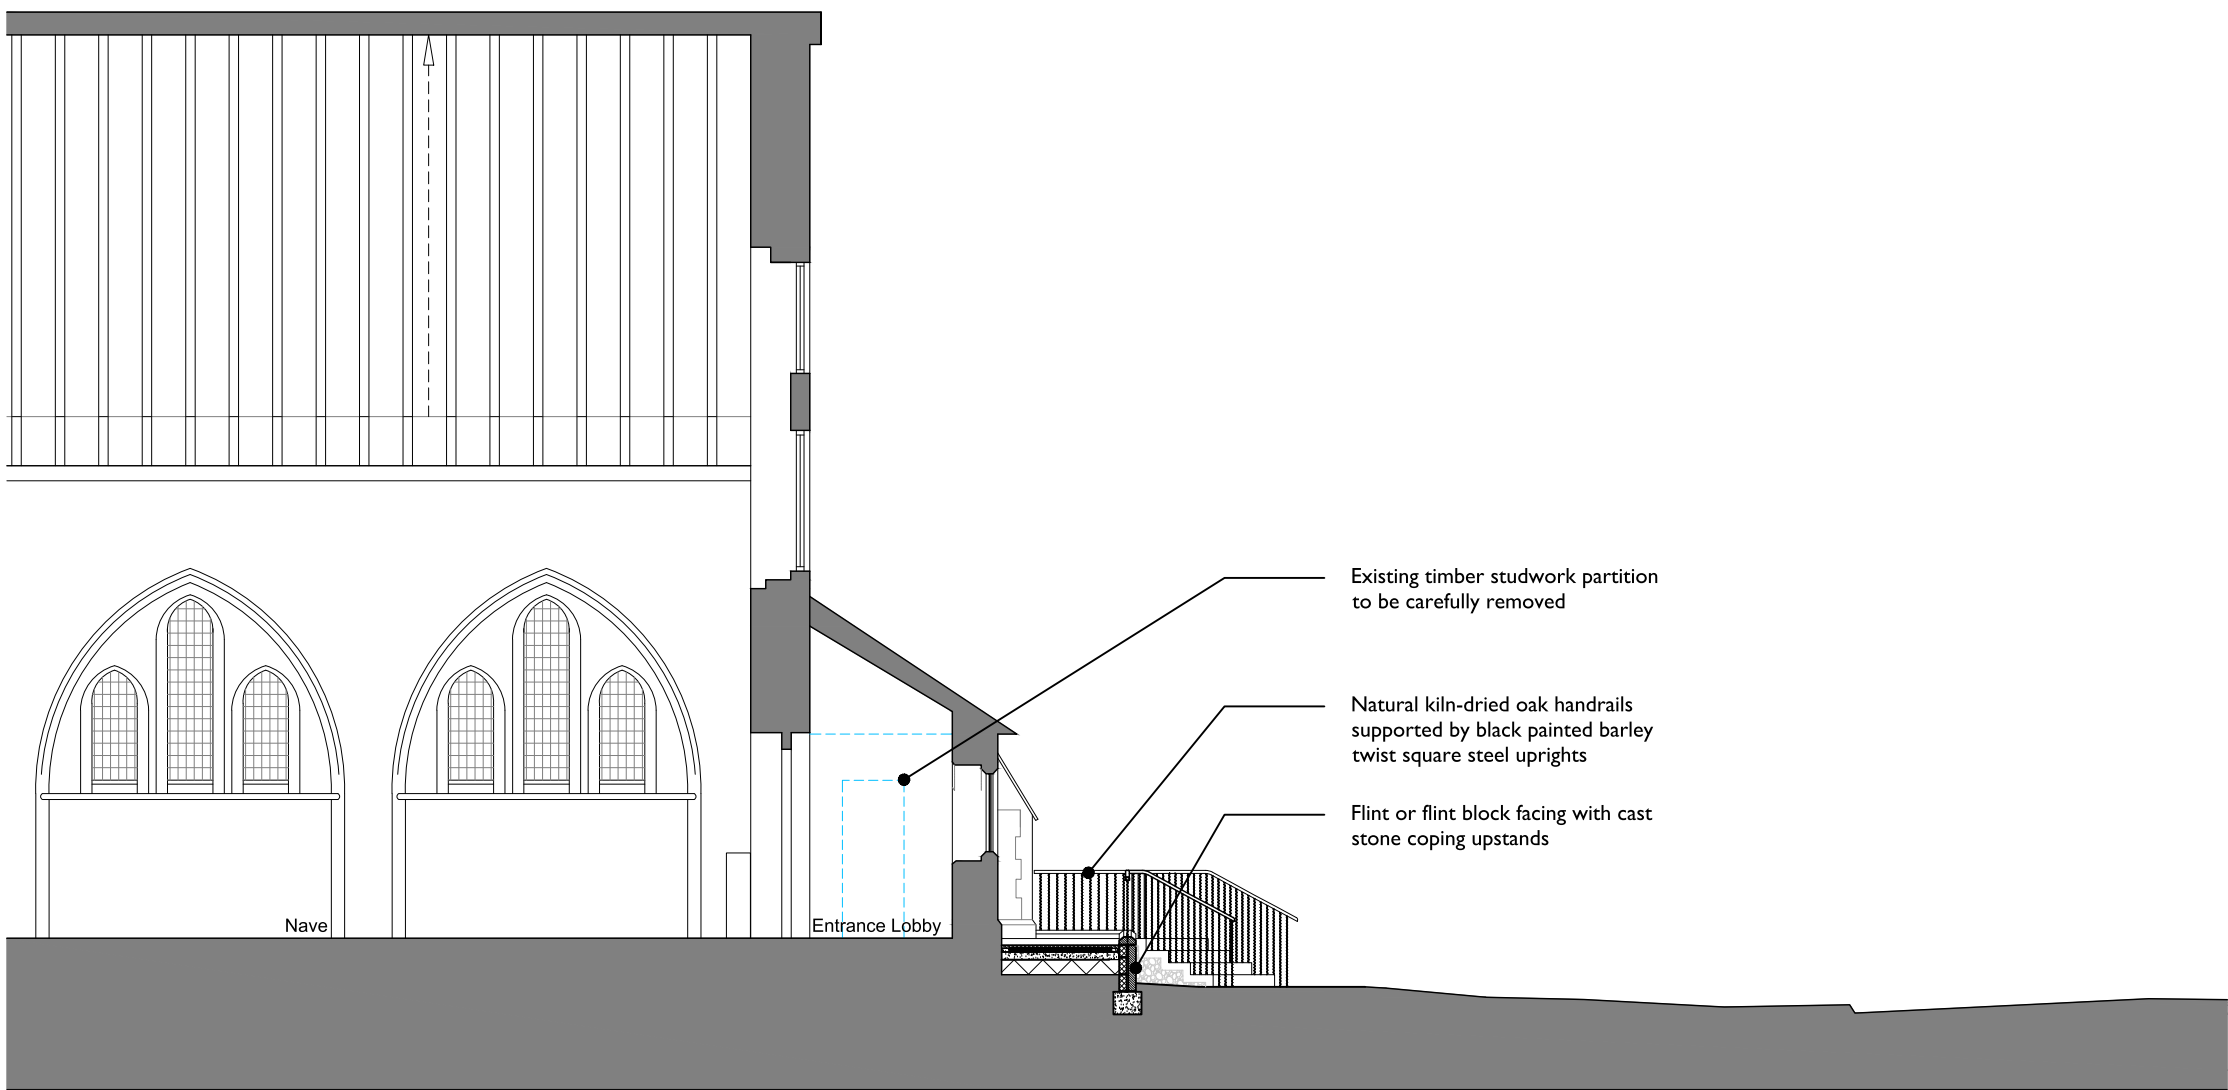

Section BB 1:100 @ A2

Check all dimensions on site prior to commencement of work.
Do not scale from this drawing except for planning purposes.

This drawing is the © copyright of

JANE JONES-WARNER ASSOCIATES

This drawing has been produced for **The PCC of Holy Cross Church** for the project **Holy Cross Church, North Bersted** and is submitted as part of the **Faculty & Planning Applications** and is not intended for use by any other person or for any other purpose.

Notes -

JANE JONES-WARNER ASSOCIATES

Unit 78
Chichester Enterprise Centre
Terminus Road
Chichester
West Sussex
PO19 8TX

RIBA 
Chartered Practice

T : 01243 767151
E : mail@janejoneswarner.com
W : www.janejoneswarner.com

Revisions

Rev	Description	Date	Drawn

Project:
**Holy Cross Church. North Bersted,
PO21 5AU**

Drawing Title:
**As Proposed
Sections AA & BB**

Scale:
**1:100 @ A2
1:50 @ A2**

Issue Date:
26/04/2022

Drawing No:
516/PL 104

Revision:
-

Drawn By:
AH