



REVISIONS	DATE	DRN	REV
PRESENTATION UPDATES	08/08/17	HA	A
SUBSTATION 1 RELOCATED	19/10/17	HA	B

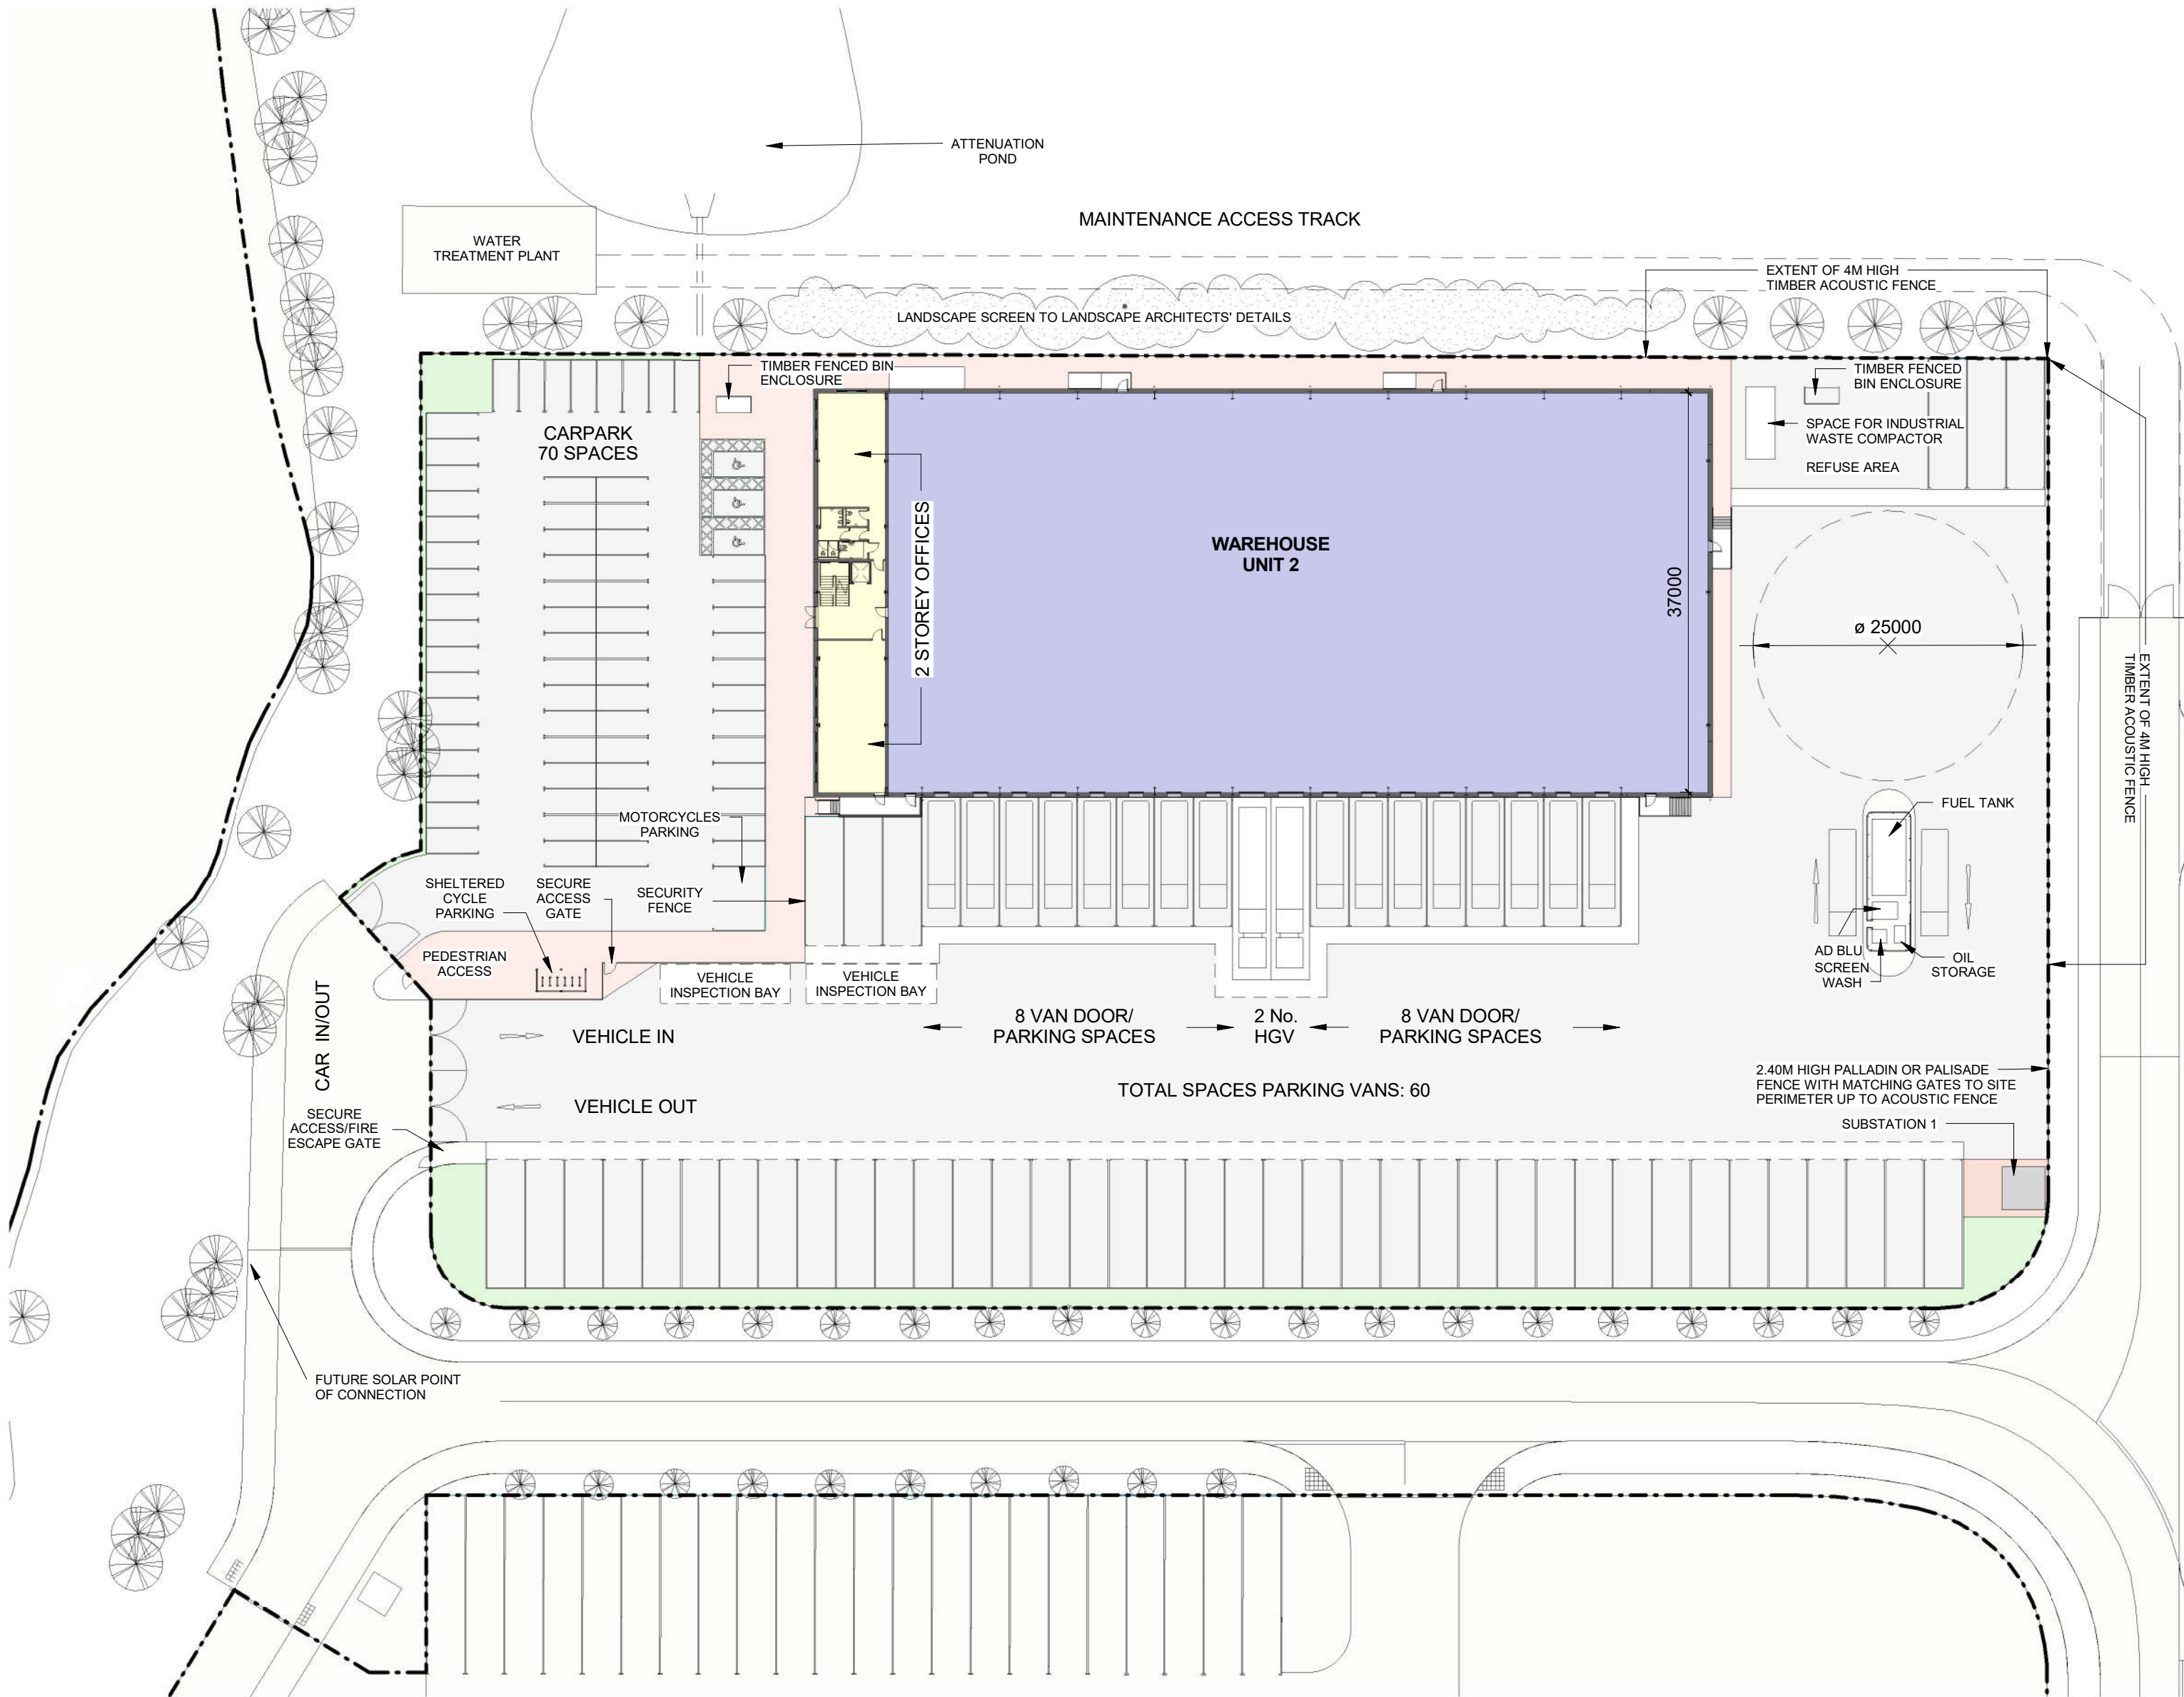

1 PROPOSED SITE PLAN
1 : 500

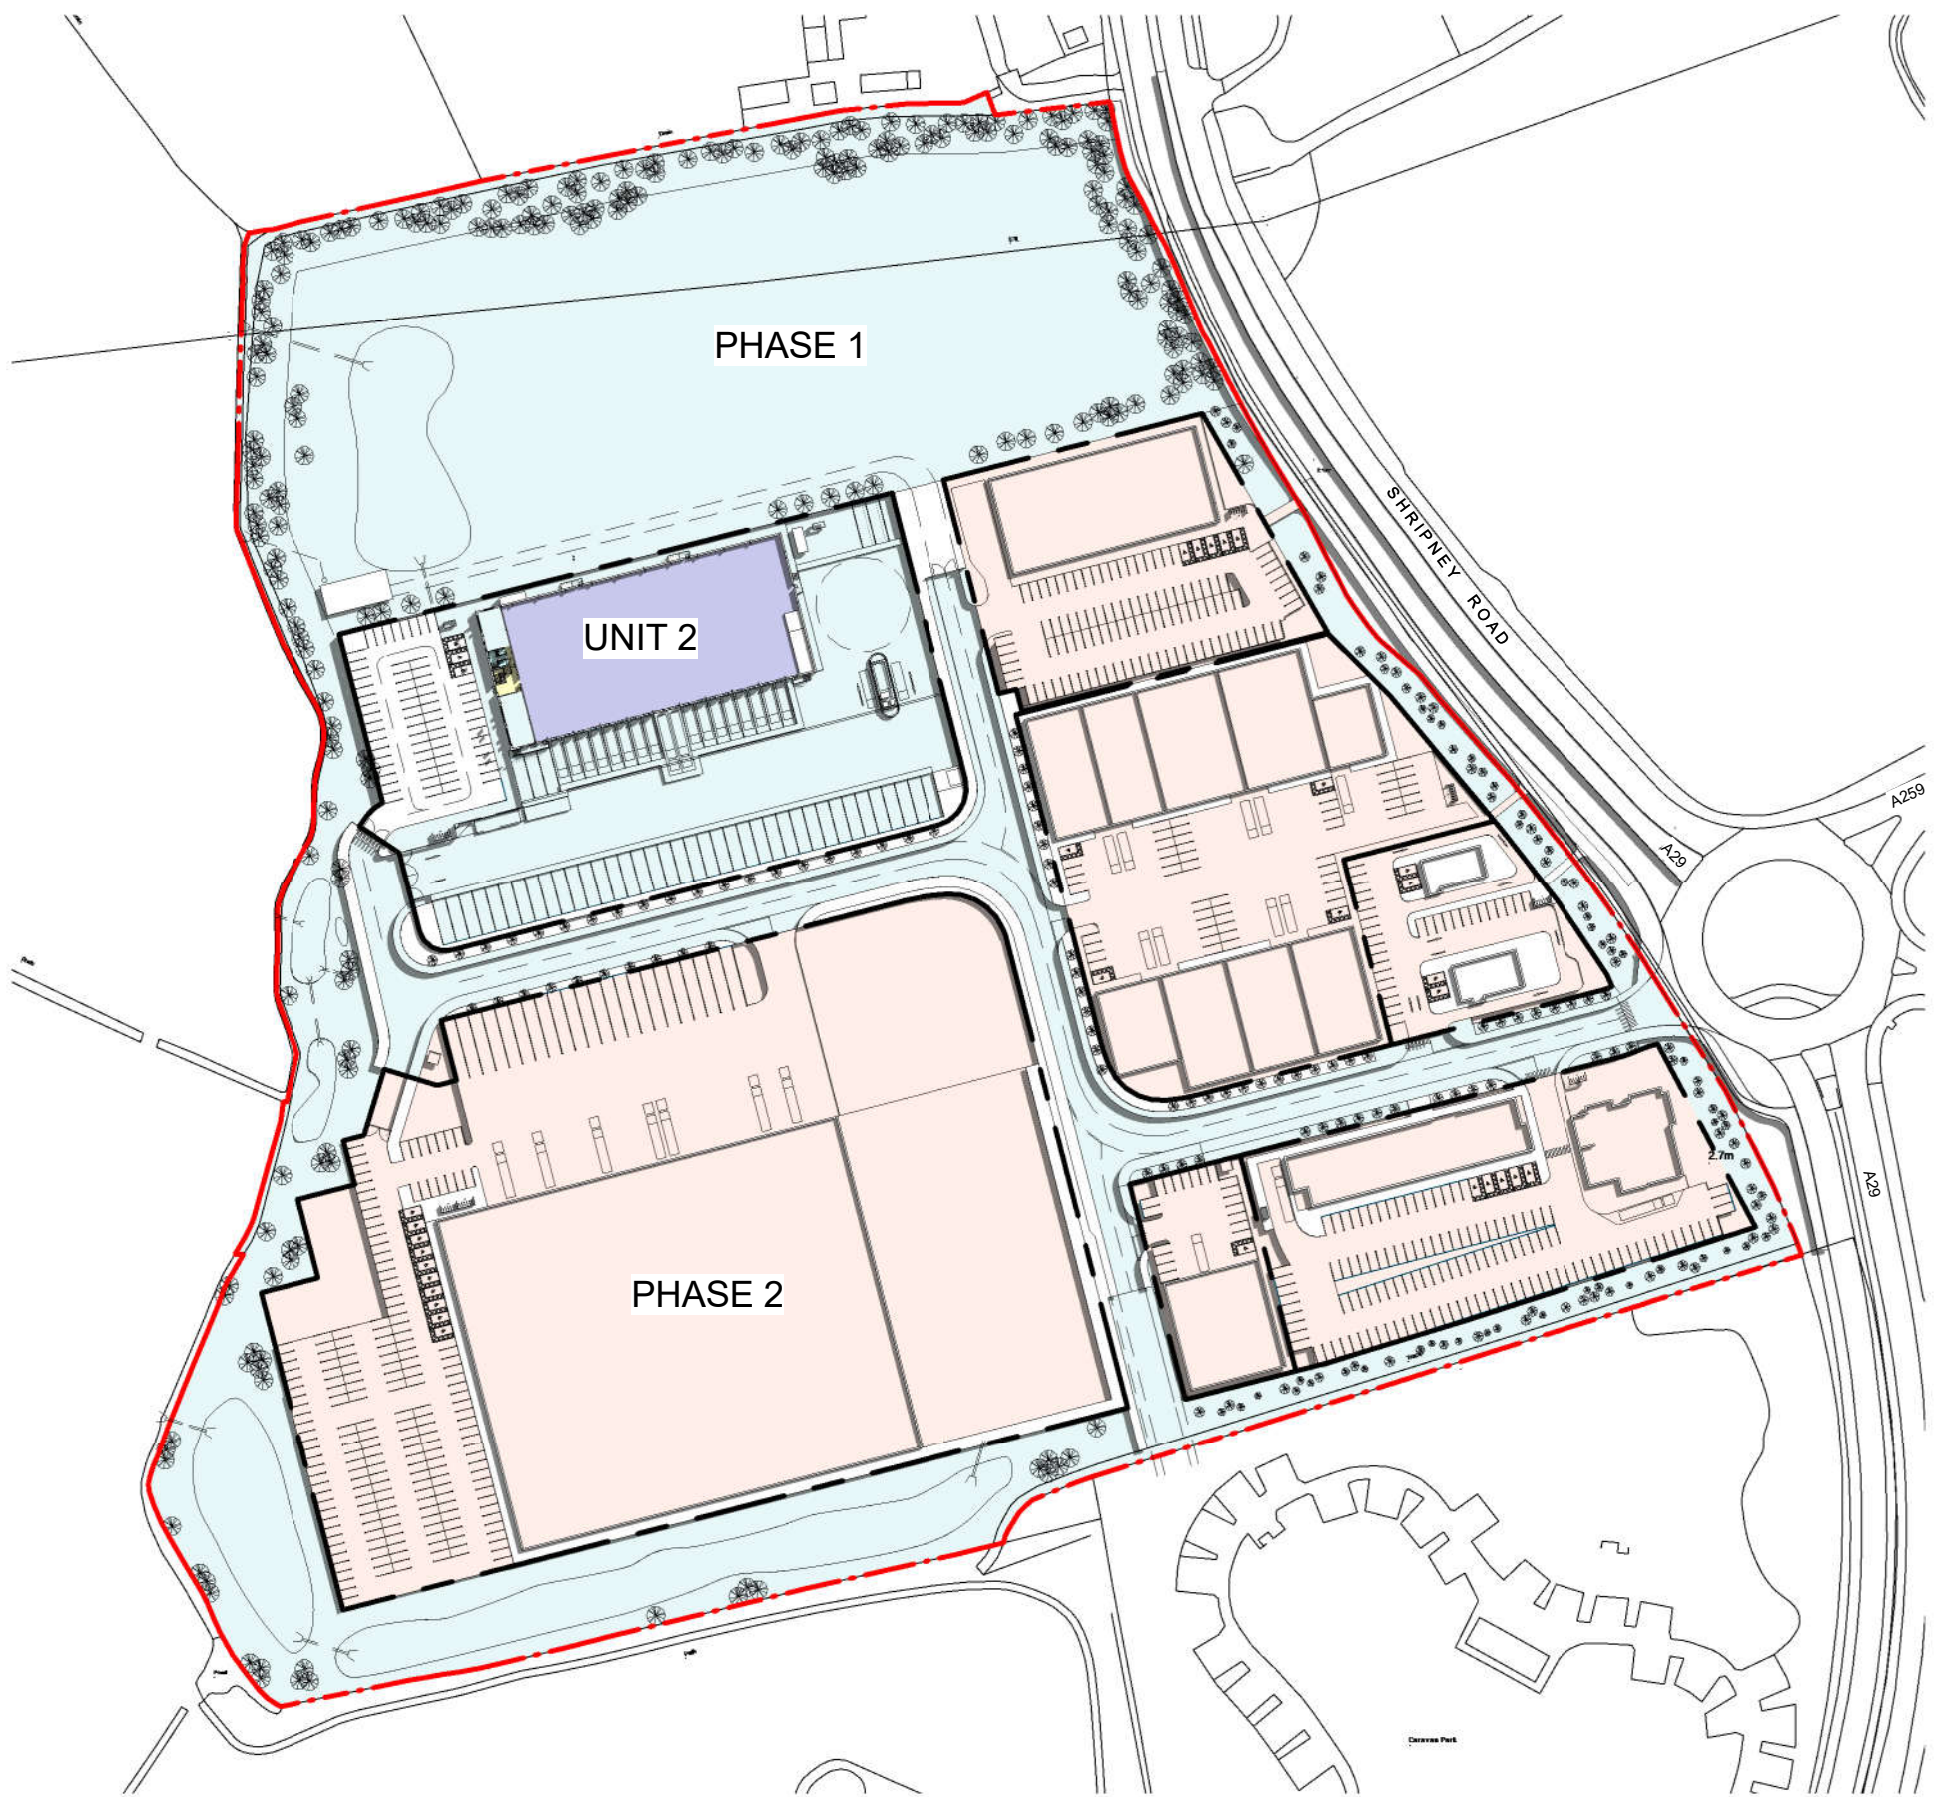

2 LOCATION PLAN
1 : 2000

NOTE:

- EXTERNAL LIGHTING:
LED FLOODS TO BUILDING PERIPHERY AND ON COLUMNS TO PROVIDE A MINIMUM OF 20 LUX WITHIN SERVICE YARDS. CAR PARKING AND ROAD AREAS FROM 6.0M HIGH COLUMNS WITH SUITABLE LANTERN TO PROVIDE AN AVERAGE OF 50 LUX. LOCAL INCREASE TO 150 LUX TO THE STAFF ENTRANCES AND LOADING BAY AREA. FUELLING AREA TO BE 50 LUX, ALL CONTROLLED BY PHOTOCELLS / TIMESWITCH LOCATED IN THE WAREHOUSE. SHARED ACCESS ROAD AND FOOTPATHS TO ACHIEVE 10-15 LUX AVERAGE.

SALT BOX SITE- BOGNOR REGIS