



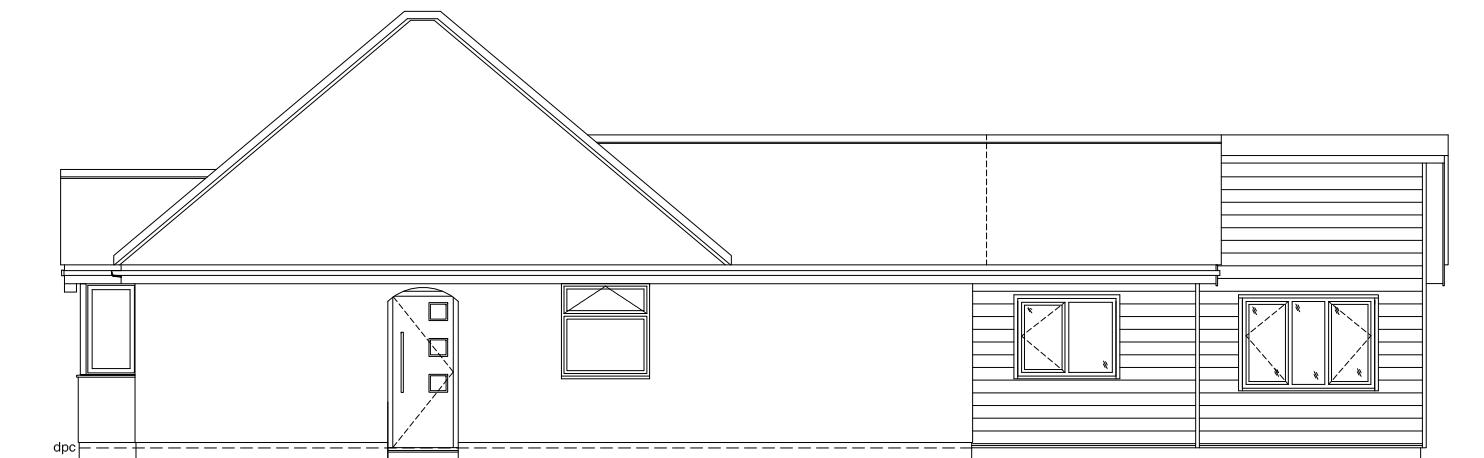

NORTH WEST

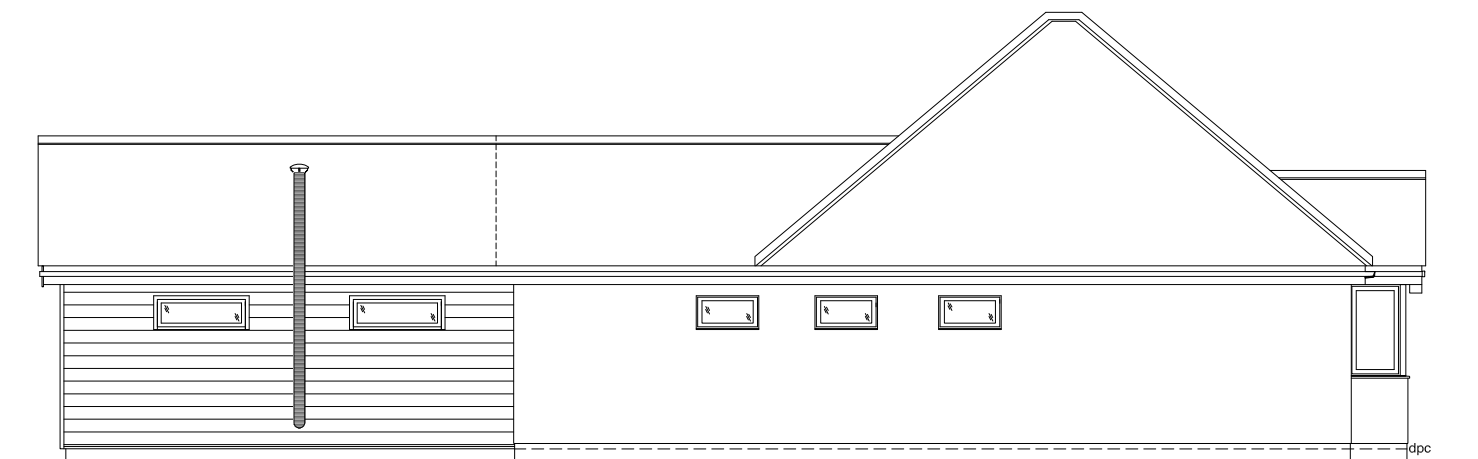

NORTH EAST




SOUTH WEST



SOUTH EAST

NOTES:
1. Do not scale this drawing. Use figured dimensions only, except for Planning purposes.
2. All dimensions must be checked on site by the contractor prior to commencement of work.
3. All construction details are indicative and are to be checked and confirmed on site and any divergence's are to be agreed with the Contract Administrator.

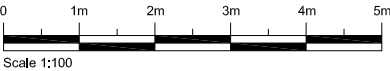

MATERIALS SCHEDULE:

ROOF:
MONIER REDLAND RENOWN CONCRETE COLOUR TO TO MATCH EXISTING - COLOUR TO MATCH EXISTING

WALLS:
HORIZONTAL WEATHERBOARDING COLOUR TO BE CONFIRMED

WINDOWS:
WHITE UPVC TO CLOSELY MATCH EXISTING WINDOWS IN APPEARANCE.

EXTERNAL DOOR:
TBC

RAINWATER GOODS:
BLACK GUTTERS AND DOWN PIPES PROFILE TO MATCH EXISTING.

NEW REAR EXTENSION AND INTERNAL ALTERATIONS
34 Chalcraft Lane, Bersted. PO21 5TX

K.E. HILTON AND ASSOCIATES

Chartered Structural Engineers

Studio 1

Manor Nursery

Lagness Road

Chichester

West Sussex

PO20 1LJ

Tel: 01243 771158

Mobile: 07968 333140

E-Mail: k_e_hilton@yahoo.co.uk

ELEVATIONS

AS PROPOSED

Scale 1:100

Date 20-03-17

Drawn By ACB

Checked KEH

Drawing Number

5078 - 05

NORTH