

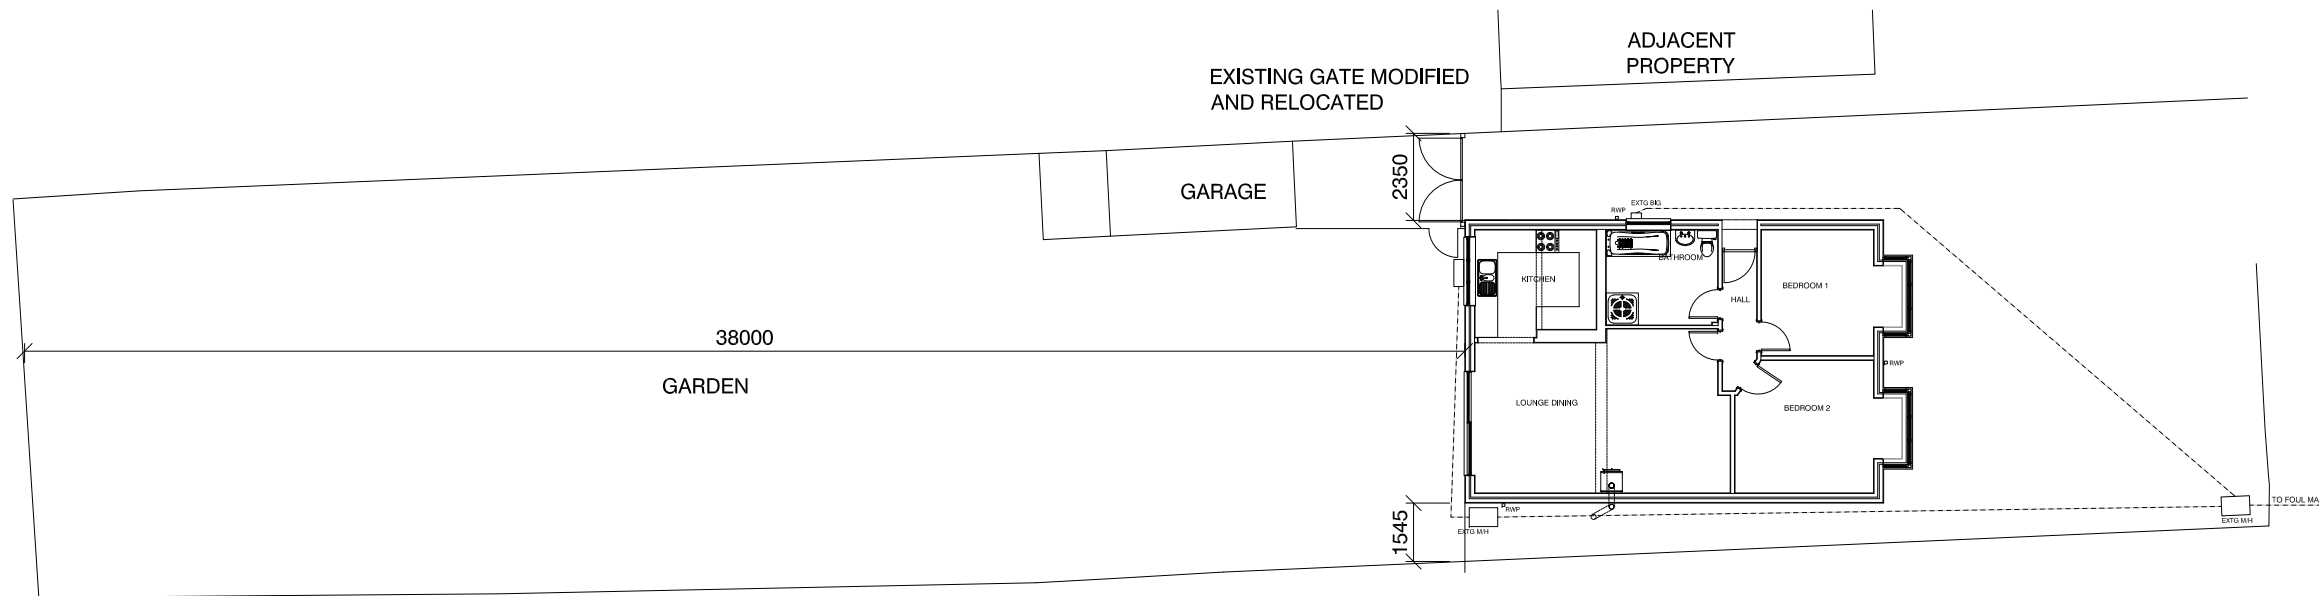


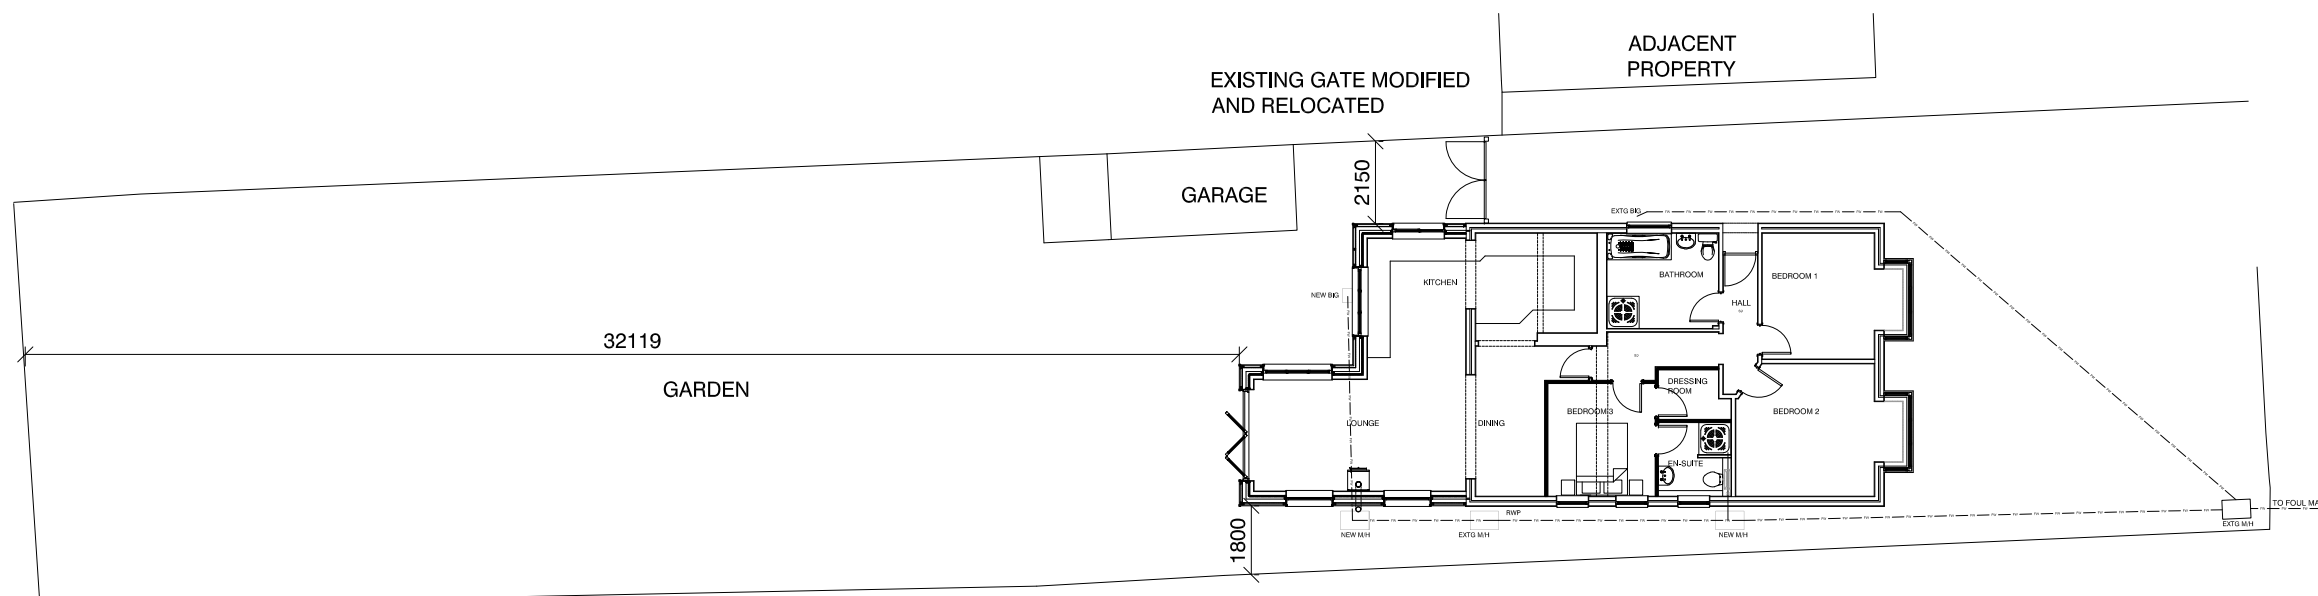

Existing Site & Block Plan

- NOTES:
1. Do not scale this drawing. Use figured dimensions only, except for Planning purposes.
 2. All dimensions must be checked on site by the contractor prior to commencement of work.
 3. All construction details are indicative and are to be checked and confirmed on site and any divergence's are to be agreed with the Contract Administrator.

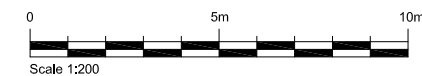

Proposed Site & Block Plan

A 21/04/17 TITLE AMENDED DIMENSIONS ADDED

K.E. HILTON AND ASSOCIATES
Chartered Structural Engineers

Studio 1
Manor Nursery
Lagness Road
Chichester
West Sussex
PO20 1LJ

Tel: 01243 771158

Mobile: 07968 333140

E-Mail: k_e_hilton@yahoo.co.uk

NEW REAR EXTENSION AND INTERNAL ALTERATIONS
34 Chalcraft Lane, Bersted. PO21 5TX

Site Block Plans			 NORTH
Scale	1:200	Drawn By	
Date	20-03-17	Checked	ACB KEH
Drawing Number		5078 - 02	A