
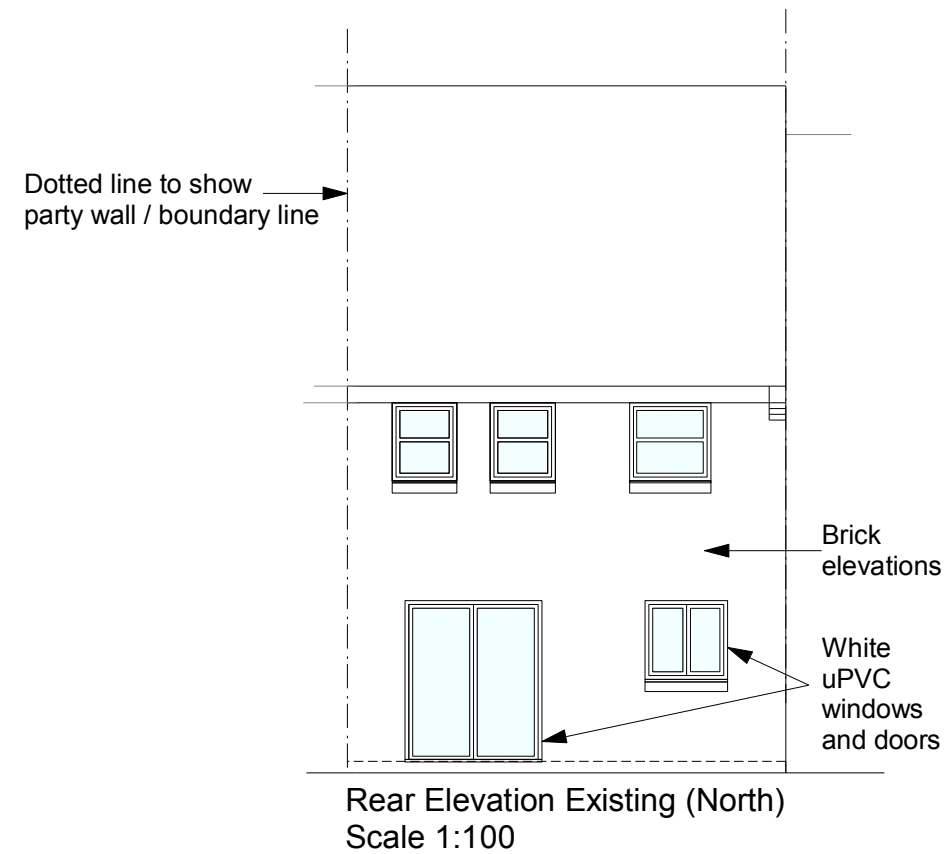
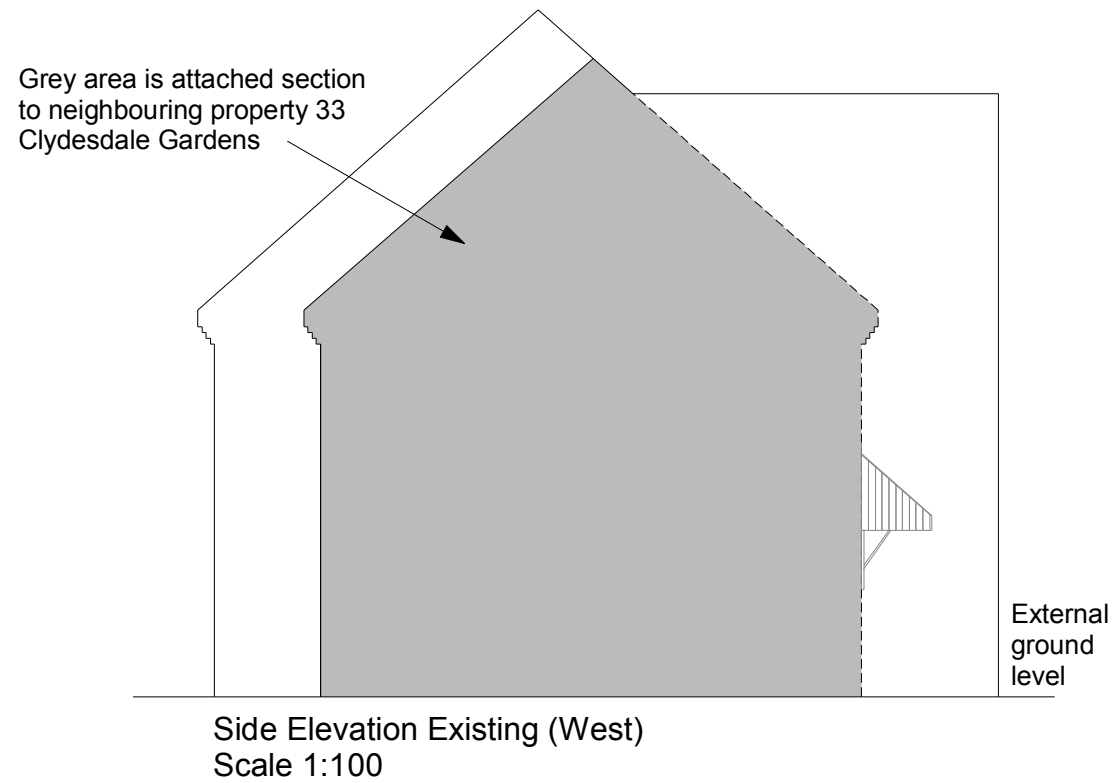
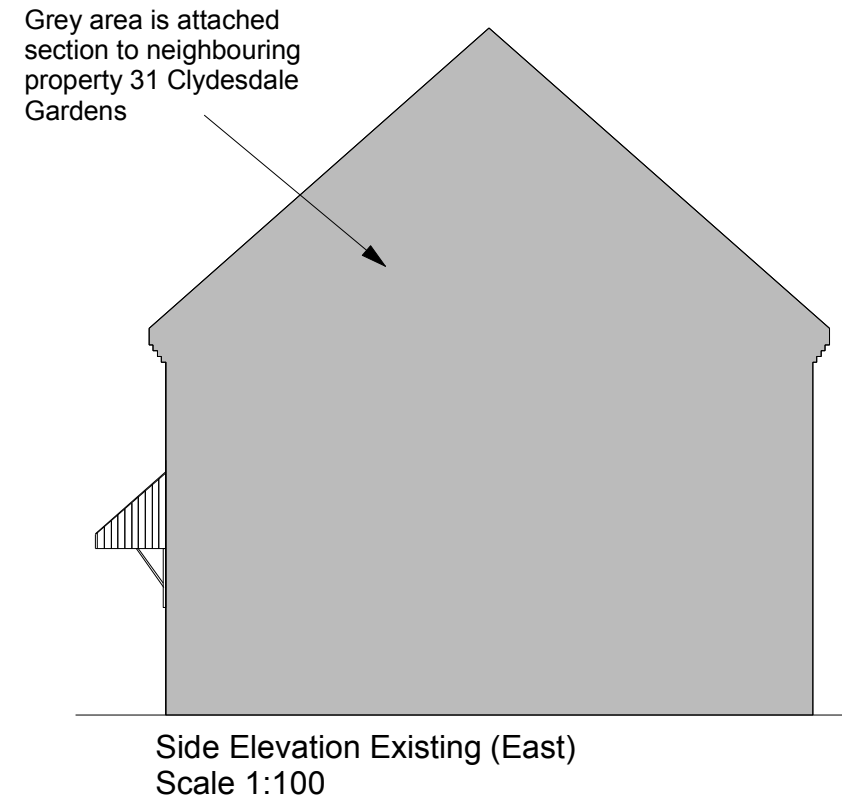


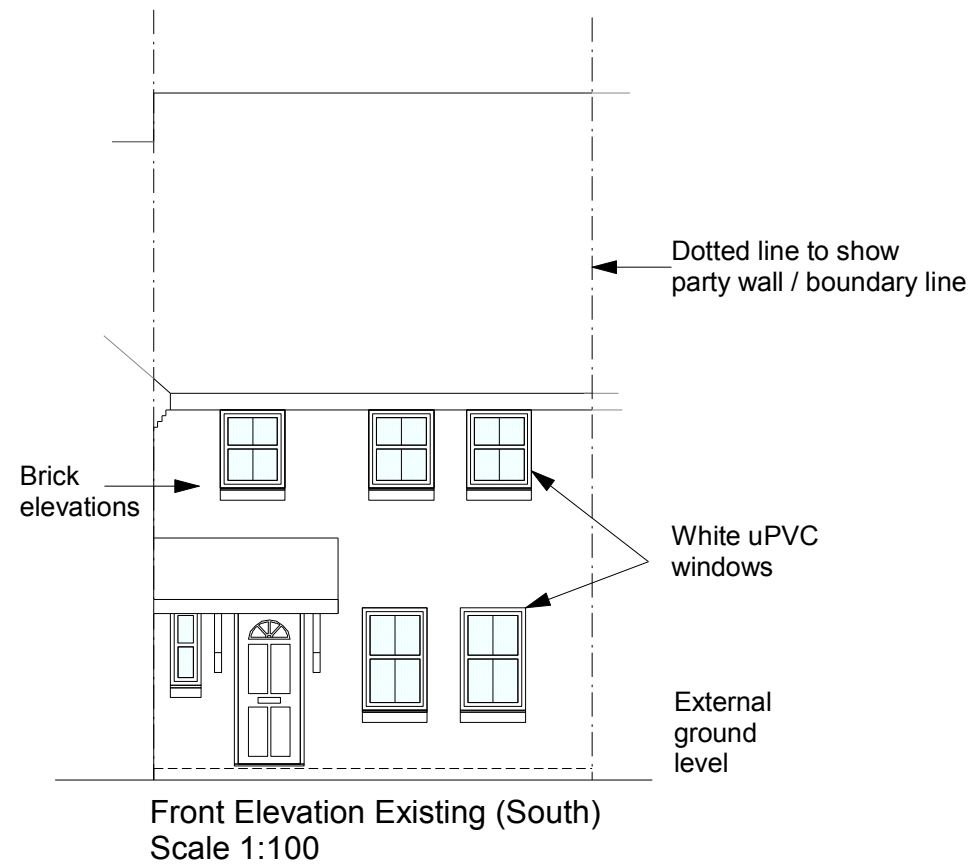

All dims and details to be checked on site prior to any commencement of work. This plan is not a full specification or schedule of work and has been produced solely for the purpose of obtaining the necessary local authority consents/approvals. For Party Wall etc. Act 1996 see Government booklet or website.	Status:		Client:	Revision: A	Project: Extension
	Preliminary	☐ Tender	Mr C Austin 32 Clydesdale Gardens Bognor Regis West Sussex PO22 9BE	Scale: 1:100@A3	Content: Existing elevations
	Planning	☒ Construction		Date: Mar 18	
	Building Regulations	☐ As Built		Dwg No: CA001	