
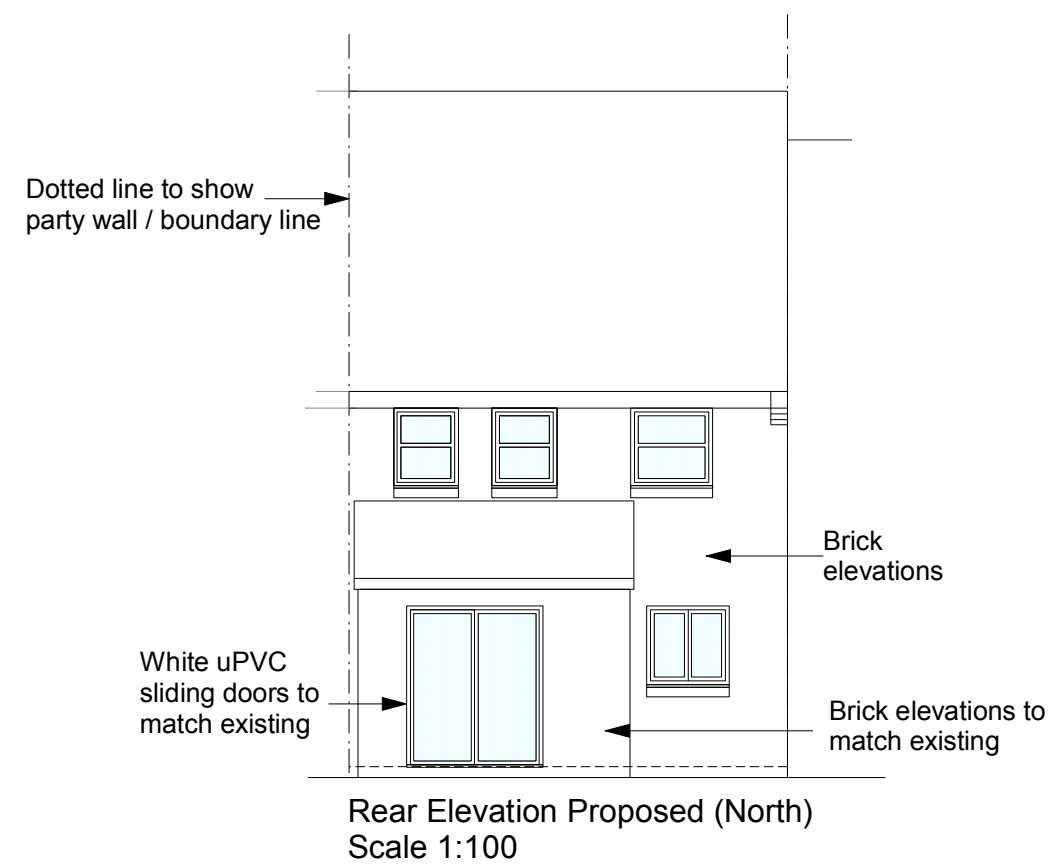
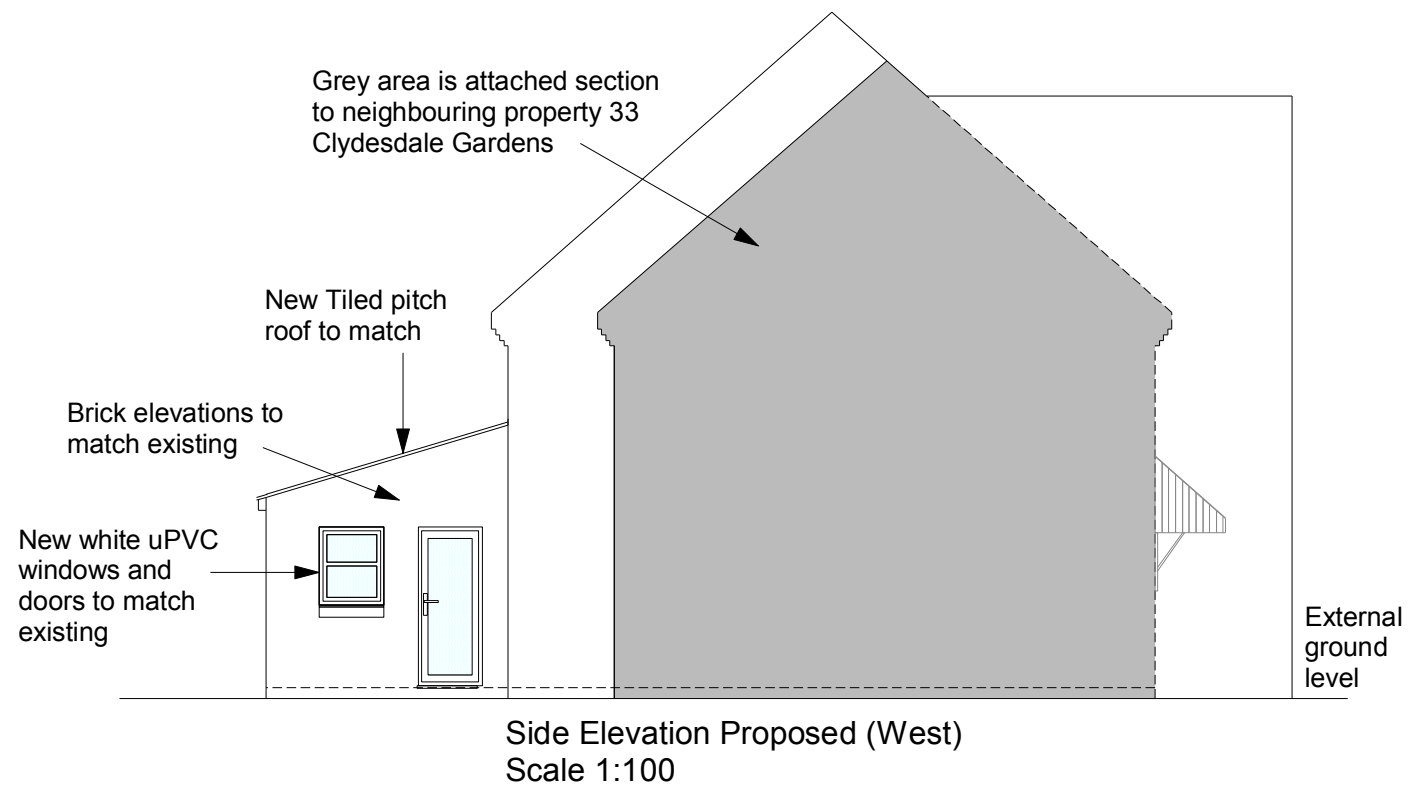
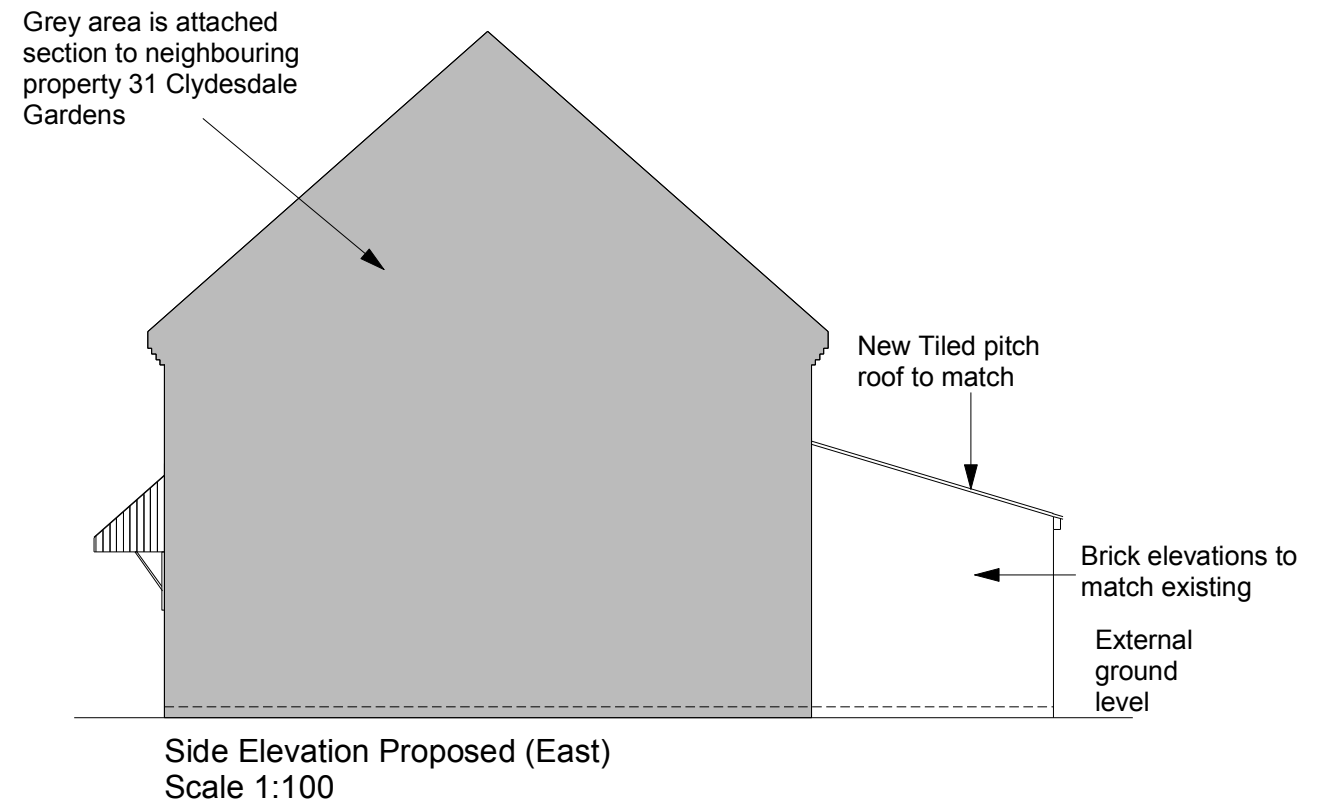


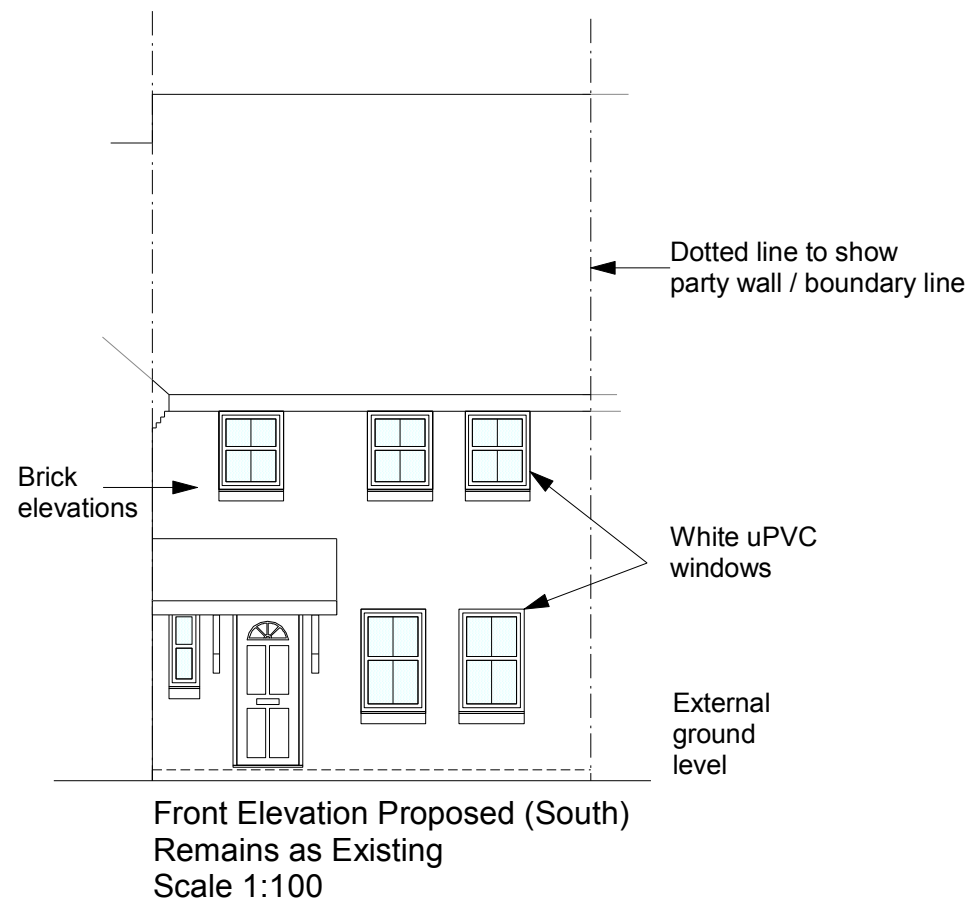

All dims and details to be checked on site prior to any commencement of work. This plan is not a full specification or schedule of work and has been produced solely for the purpose of obtaining the necessary local authority consents/approvals For Party Wall etc. Act 1996 see Government booklet or website.	Status:		Client:	Revision: B	Project: Extension
	Preliminary	☐ Tender ☐	Mr C Austin 32 Clydesdale Gardens Bognor Regis West Sussex PO22 9BE	Scale: 1:100@A3	Content: Proposed elevations
	Planning	☐ Construction ☐		Date: Mar 18	
	Building Regulations	☐ As Built ☐		Dwg No: CA003	