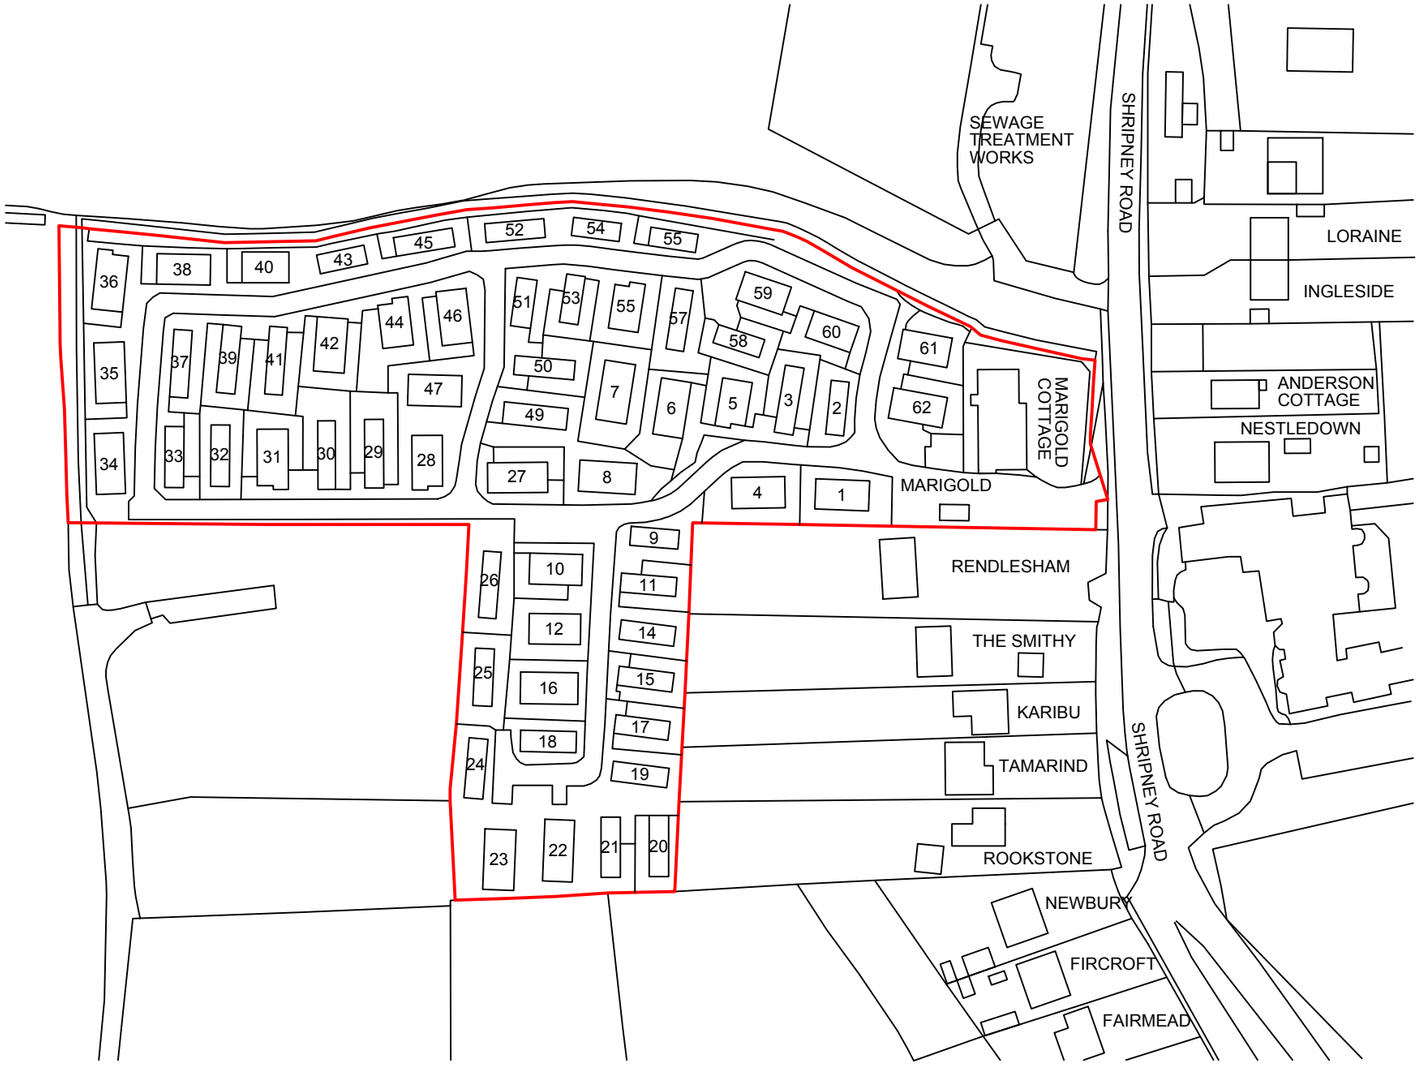

SITE LOCATION PLAN

Wyldecrest Parks – The UK's No.1 Park Operator	TITLE: MARIGOLDS PARK - SITE LOCATION PLAN	SCALE: 1:1250 @ A3.	NOTES: PLEASE NOTE THAT PLOT NUMBERS DO NOT RUN CONSECUTIVELY.
	PROJECT: MARIGOLDS PARK, SHRIPNEY ROAD, BOGNOR REGIS, WEST SUSSEX, PO22 9PB.	DATE: 02/04/2019	
	DRAWING NO: MP10419 SHEET 1 0F 1	DRAWN: M.S.H	

ARUN DISTRICT COUNCIL BE/46/19/PL