
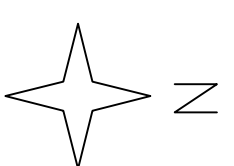


Stanfords VectorMap

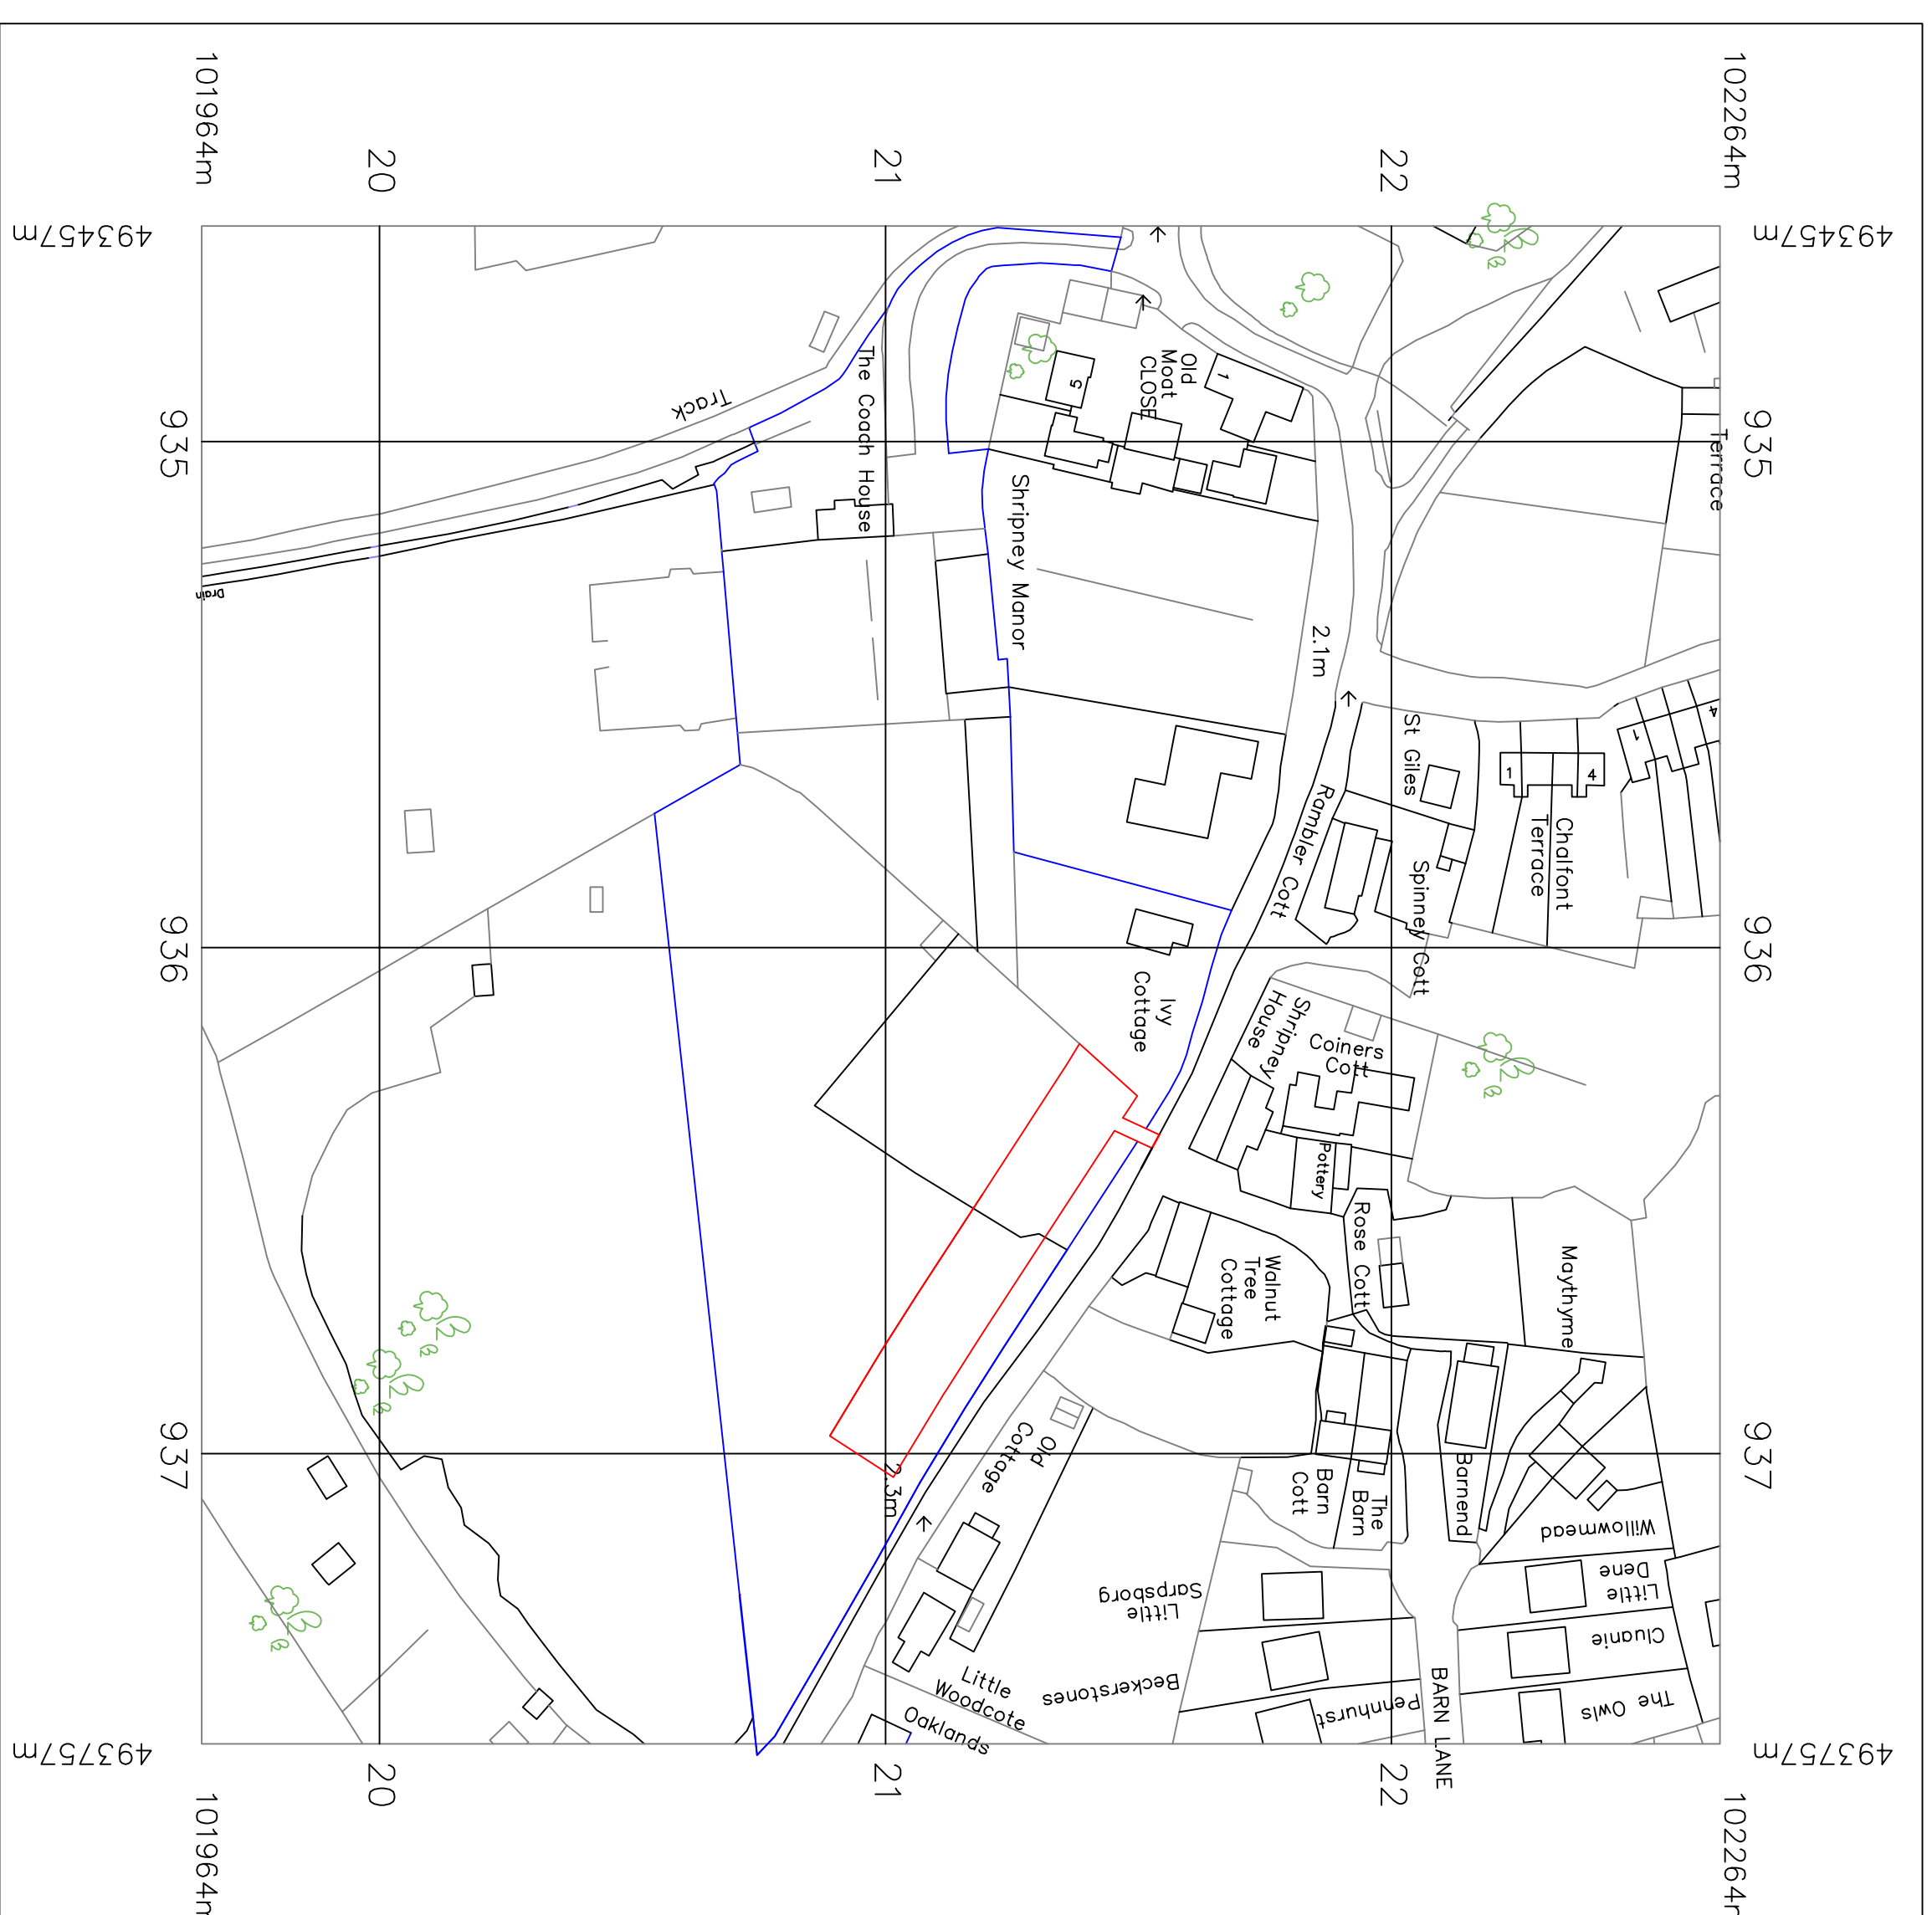

Crown Copyright 2016
Reproduction in whole or in part is prohibited
without the prior permission of Ordnance Survey.

Tony Rogers Building Consultants		
Address: 40 Dawn Crescent, Upper Beaching West Sussex BN24 5WH Telephone: 01903 815725 Fax: 01903 815725		
Rev.	Date:	Revision Description:
Client:	Mrs M Draper	
Address:	Shrimpy Manor Shrimpy Lane Shrimpy, West Sussex PO22 9NL	
Project:	Multi-Crystalline Photovoltaic Modules	
Scale:	1:250	
Paper Size	A1	
Date:	January 2017	
Drawing No:	16/117/01	
Drawn By:	AMR	Revision: