


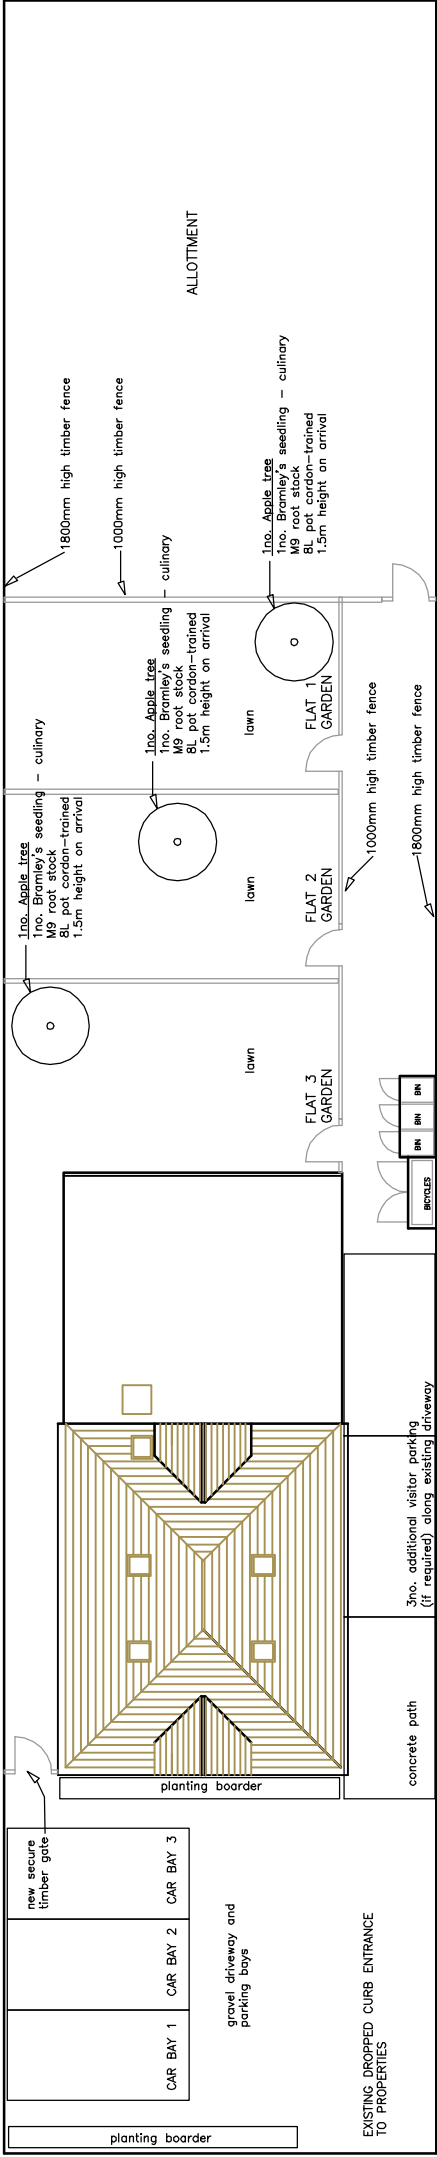

PROPOSED SITE LAYOUT 1:200

 ARCHITECTURE DESIGN DEVELOPMENT eeza Atdis-Hobbs ARB RIBA SPAB Mob: 07756 329400 E-mail: leeza@amdesignltd.co.uk	PROJECT 38 CHALCRAFT LANE BOGNOR REGIS WEST SUSSEX PO21 5TX PROJECT STAGE PI ANNING	DRAWING PROPOSED SITE LAYOUT DRAWING No 284/05 REVISION SCALE 1:200 DATE MAY 2010 DRAWN LA CHECKED			
			LETTER	REVISION	DATE
			This scheme is subject to town planning and all other necessary consents. All dimensions and levels to be checked on site. This drawing is to be read in conjunction with other relevant drawings and documents. Report all discrepancies to the Architect before work commences.		