
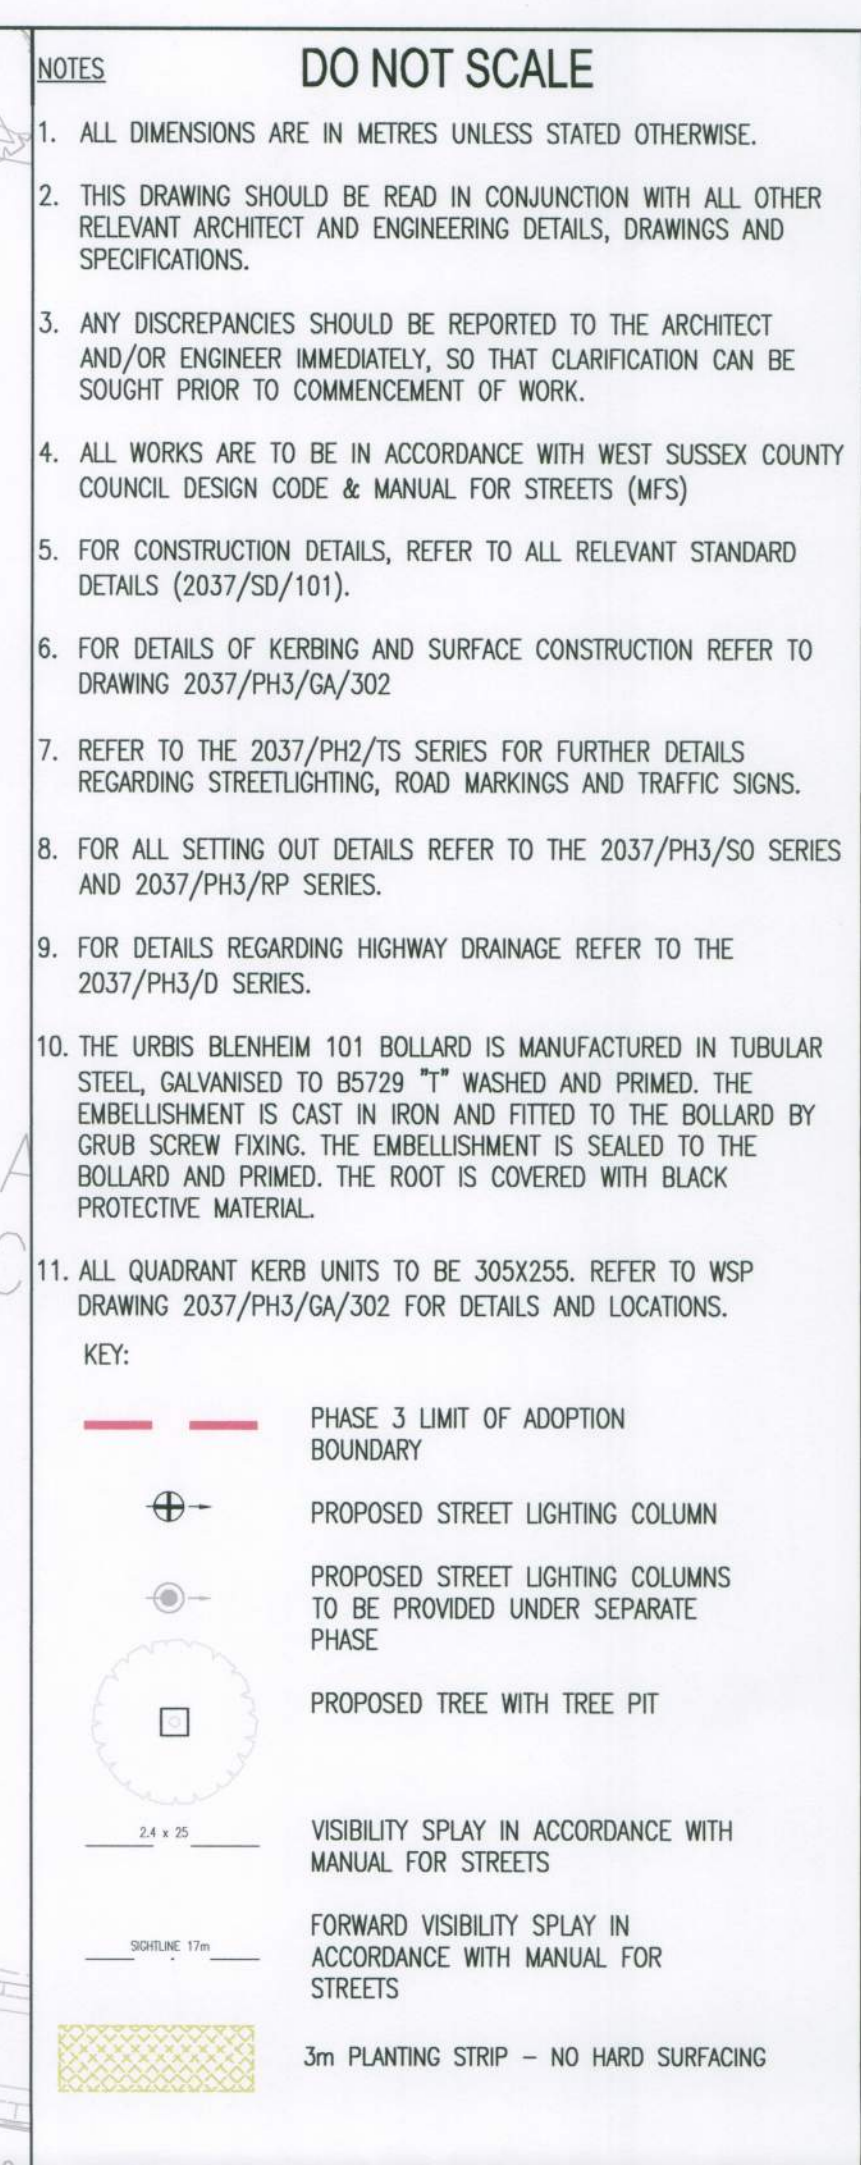


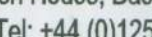

 **WSP**

Mountbatten House, Basing View, Basingstoke, Hampshire RG21 4HJ
Tel: +44 (0)1256 318800 Fax: +44 (0)1256 318700
<http://www.wspgroup.com>

PROJECT:

NORTH BERSTED,
BOGNOR REGIS, WEST SUSSEX

TITLE:

PHASE 3
GENERAL ARRANGEMENT

SCALE @ A3:	1:250	DRAWN BY:	JDP	APPROVED BY:	CJM
CAD FILE:	2037-PH3-GA-301	DESIGN ORIGIN:	RJJ	DATE:	September 2011
PROJECT No:	11012037	DRAWING No:	2037/PH3/GA/301	REV:	Y
© WSP Group plc					