


PLANNING ISSUE

NOTES:

- 1. Dimensions on drawing are shown for planning purposes only and not for construction.
- 2. Contractors must check all dimensions on site, prior to manufacturing of signs. Discrepancies must be reported to the Architect or Engineer before proceeding.
- 3. This drawing is copyright and may not be reproduced in whole or part without written authority. The Harris Group Ltd does not accept liability for any deviation to our drawings or specification.

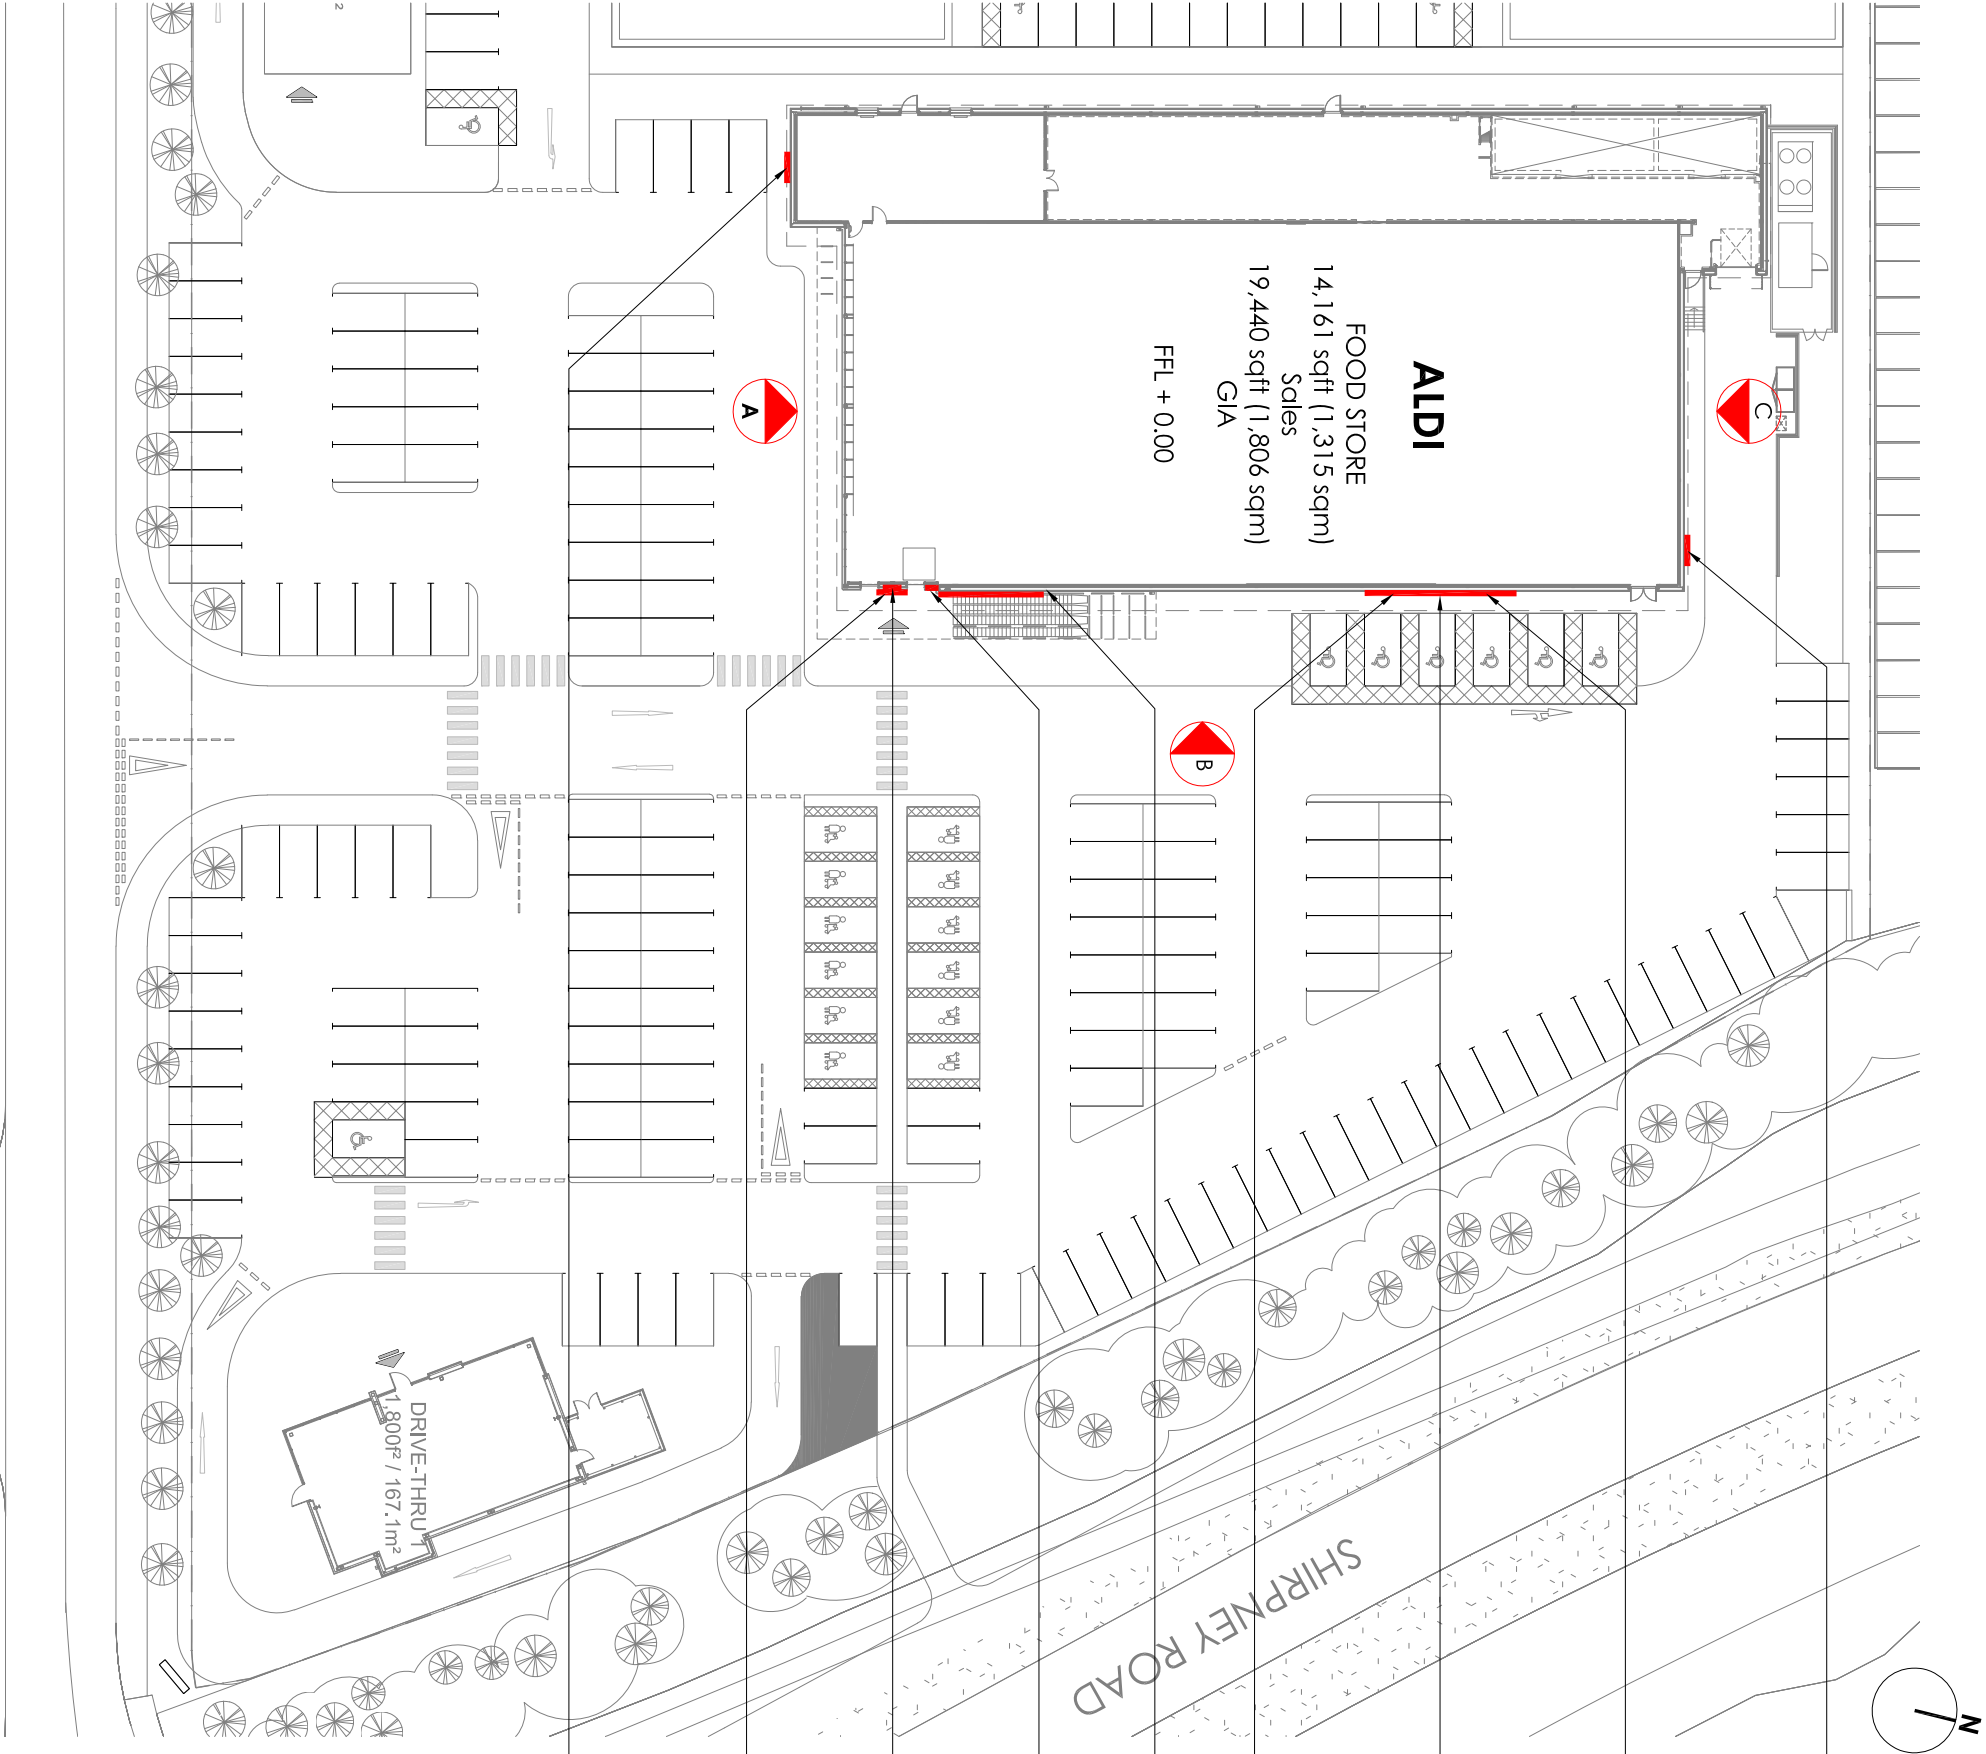

SIGN 7:
NEW ALDI LOGO SIGNCASE
(2,470mm x 2,070mm x 120mm)
INTERNALLY ILLUMINATED

SIGN 8:
NEW WELCOME VINYL ON GLAZING
(3,070mm x 2,440mm x 1,5mm)
NON ILLUMINATED

SIGN 7:
NEW GRAPHIC VINYL ON GLAZING
(6,560mm x 2,440mm x 1,5mm)
NON ILLUMINATED

SIGN 6:
NEW GRAPHIC VINYL ON GLAZING
(3,070mm x 2,440mm x 1,5mm)
NON ILLUMINATED

SIGN 5:
NEW GRAPHIC VINYL ON WALL PANEL
(6,990mm x 1,455mm x 1,5mm)
NON ILLUMINATED

SIGN 4:
NEW WELCOME VINYL ON GLAZING
(2,150mm x 7,60mm x 1,5mm)
NON ILLUMINATED

SIGN 3:
NEW ALDI LOGO VINYL ON GLAZING
(1,480mm x 1,240mm x 1,5mm)
NON ILLUMINATED

SIGN 2:
NEW ALDI LOGO SIGNCASE
(2,470mm x 2,070mm x 120mm)
INTERNALLY ILLUMINATED

SIGN 1:
NEW ALDI LOGO SIGNCASE
(2,470mm x 2,070mm x 120mm)
INTERNALLY ILLUMINATED



Project Title
PROPOSED ALDI FOODSTORE

Client
ALDI STORES LIMITED - SHEPPEY

Sticks
PLANNING

Scale
1:500
Drawing Size
A3

Date
APRIL 2020
Drawn By
MS/ES
Checked
ES

Drawing Title
PROPOSED ADVERTISEMENT LOCATIONS

Job-Dwg No
2448-SHP-105
Rev
A

- ☐ 2 St. Johns North, Wokefield, WFT 3QA
t. 01924 291800
- ☐ Corners Warehouse, 77 Dole Street, Manchester, M1 2HG
t. 0161 2388555
- ☒ The Old Rectory, 79 High Street, Shippeny, WYU 1J
t. 01928 211577
t. 0118 3507700
- ☐ 101 London Road, Repton, DERB 18 507700
- ☐ 10 Gees Court, St Christophers Place, London, WYU 1J
t. 0207 4071215



ARCHITECTS
www.harrispartnership.com

