



PLANNING ISSUE

NOTES:


- 1. Dimensions on drawing are shown for planning purposes only and not for construction.
- 2. Contractors must check all dimensions on site, prior to manufacturing of signs. Discrepancies must be reported to the Architect or Engineer before proceeding.
- 3. This drawing is copyright and may not be reproduced in whole or part without written authority. The Harris Group Ltd does not accept liability for any deviation to our drawings or specification.

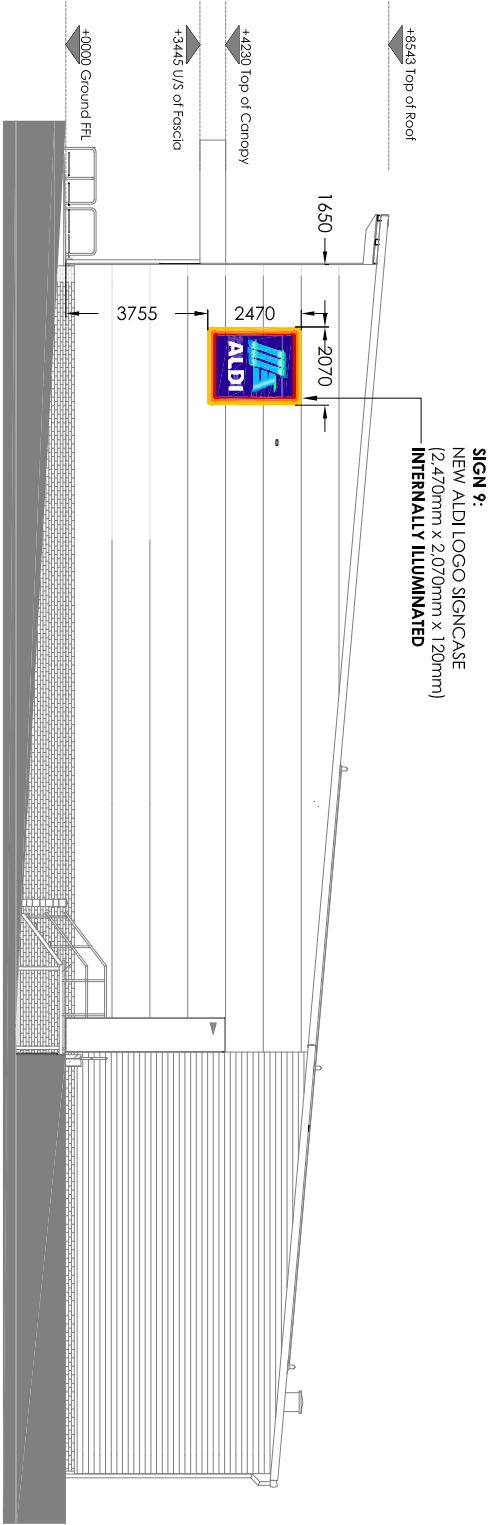

ELEVATION | C |  
SCALE 1:200

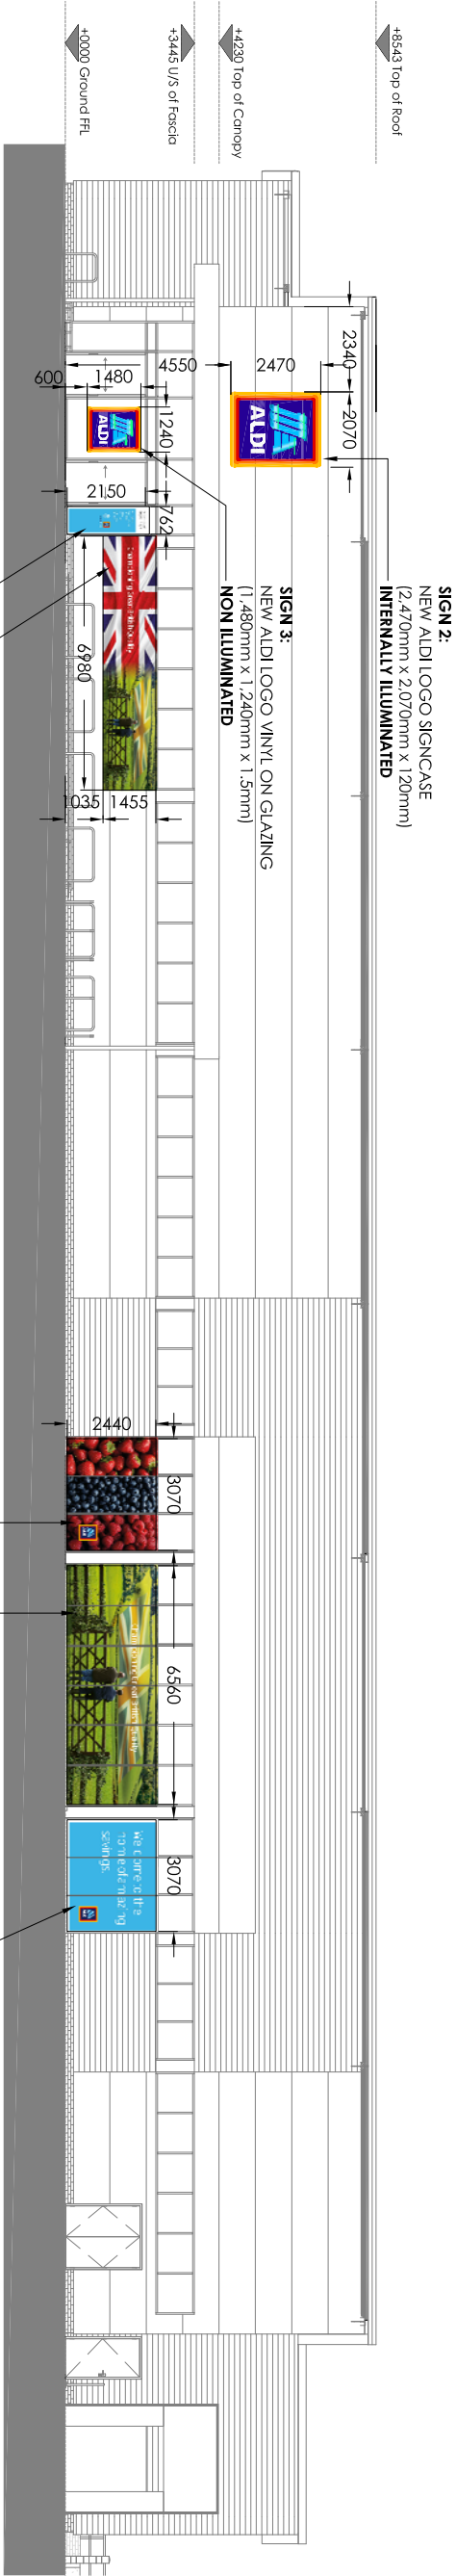

ELEVATION | B | SHIRPNEY ROAD  
SCALE 1:200

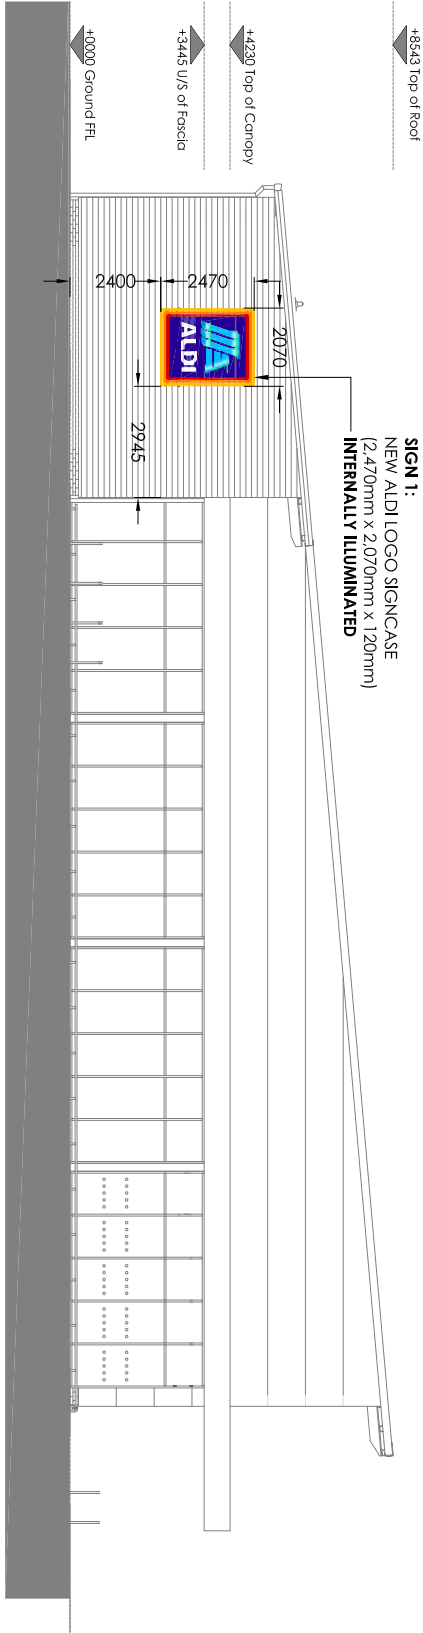

ELEVATION | A |  
SCALE 1:200



|                                                        |  |                               |  |               |  |                                                                                      |       |
|--------------------------------------------------------|--|-------------------------------|--|---------------|--|--------------------------------------------------------------------------------------|-------|
| Project Title                                          |  | PROPOSED ALDI FOODSTORE       |  | Drawing Title |  | PROPOSED ADVERTISEMENT ELEVATIONS                                                    |       |
| SHIRPNEY ROAD<br>HIGH ROAD<br>SALT BOX<br>BOGNOR REGIS |  | ALDI STORES LIMITED - SHEPPEY |  | Job-Dwg No    |  | 2448-SHP-106                                                                         | Rev A |
| Client                                                 |  | ALDI STORES LIMITED - SHEPPEY |  | Rev           |  | A                                                                                    |       |
| Status                                                 |  | PLANNING                      |  | Date          |  | 03-06-2020                                                                           |       |
| Scale                                                  |  | 1:200                         |  | Description   |  | New welcome wall graphic vinyl (sign 5) added, sign 6, 7 & 8 graphic design amended. |       |
| Date                                                   |  | APRIL 2020                    |  | Checked By    |  | ES                                                                                   |       |

