



PLANNING ISSUE

- NOTES:
- 1. Dimensions on drawing are shown for planning purposes only and not for construction.
 - 2. Contractors must check all dimensions on site, prior to manufacturing of signs. Discrepancies must be reported to the Architect or Engineer before proceeding.
 - 3. This drawing is copyright and may not be reproduced in whole or part without written authority. The Harris Group Ltd does not accept liability for any deviation to our drawings or specification.

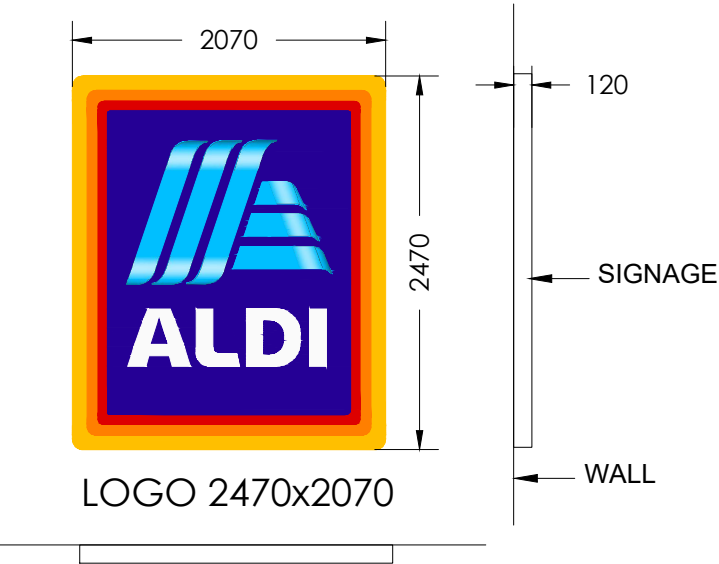


SIGNS 1, 2 AND 9:
ALDI LOGO SIGNCASE ON FACADE

SCALE 1:50

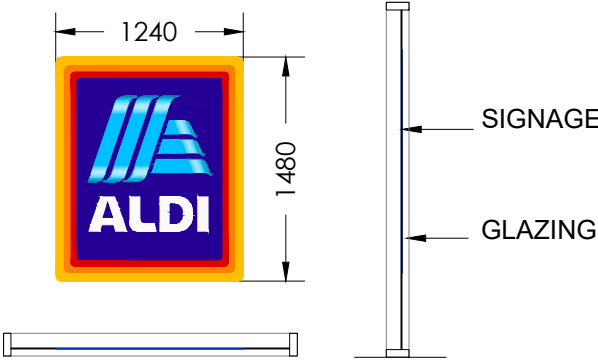

SIGN 3:
ALDI LOGO SIGN VINYL ON GLAZING

SCALE 1:50

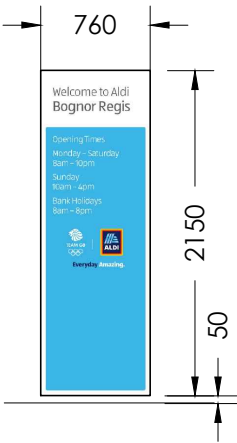

SIGN 04:
ALDI WELCOME SIGN ON GLAZING

SCALE 1:50

SIGNS 1, 2 & 9: NEW ALDI LOGO SIGNCASE
(2,470mm x 2,070mm x 120mm)

SINGLE FACED WALL MOUNTED SIGN. HIGH QUALITY FABRICATED ALUMINIUM SIGNCASE, FINISHED RAL 7016 ANTHRACITE. SIGN PANEL IS POLYCARBONATE WITH SCREEN PRINTED FIVE COLOUR FOILS - CORPORATE LOGO. MAX SYMBOL SIZE 1,018mm.

DURING TRADING HOURS, STATIC INTERNAL LED ILLUMINATION IS PROVIDED WITH 3m LIGHT ENHANCEMENT FILM INSIDE .

SIGN 03: NEW ALDI LOGO VINYL ON GLAZING
(1,240mm x 1,480mm x 1.5mm)

HIGH QUALITY FIVE COLOUR SCREEN PRINTED VINYL, APPLIED TO OUTSIDE SURFACE OF GLAZING. MAX SYMBOL SIZE 950mm.

SIGN IS NON ILLUMINATED.

SIGN 04: NEW WELCOME VINYL ON GLAZING
(2,150mm x 760mm x 1.5mm)

HIGH QUALITY FIVE COLOUR SCREEN PRINTED VINYL, APPLIED TO OUTSIDE SURFACE OF GLAZING. MAX SYMBOL SIZE 250mm.

SIGN IS NON ILLUMINATED.



SIGN COLOUR DETAILS

PANTONE		RAL	CMYK	AV. CANDELAS (PER sq.m.)
1. Pantone @ 298		-	67 2 0 0	16
2. Pantone @ 281		-	100 85 5 36	2.2
3. Pantone @ 2035		-	0 97 100 3	8
4. Pantone @ 3564		-	0 61 100 0	68
5. Pantone @ 7548		-	0 12 98 0	92
6. Pantone @ white		9003	0 0 0 0	114

SIGN 1 COLOUR DETAILS

A	03-06-2020	Sign 8 changed to Sign 9. Sign 4 graphic design updated.	ES	---
Rev	Date	Description	Rev By	Chk'd By
				
Project Title	PROPOSED ALDI FOODSTORE			
	SHIRPNEY ROAD HIGH ROAD SALT BOX BOGNOR REGIS			
Client	ALDI STORES LIMITED - SHEPPEY			
Status	PLANNING			
Scale	1:50		Drawing Size	A3
Date	APRIL 2020	Drawn By	MS/ES	Checked ES
Drawing Title	PROPOSED ADVERTISEMENT DETAILS_1			
Job-Dwg No	2448-SHP-107			Rev A
☐ 2 St. Johns North, Wakefield, WF1 3QA t. 01924 291800 ☐ Carvers Warehouse, 77 Dale Street, Manchester, M1 2HG t. 0161 2388555 ☒ The Old Rectory, 79 High Street, Newport Pagnell, MK16 8AB t. 01908 211577 ☐ 101 London Road, Reading, RG1 5BY t. 0118 9507700 ☐ 10 Gees Court, St Christophers Place, London, W1U 1JJ t. 0207 4091215  THE HARRIS PARTNERSHIP ARCHITECTS www.harrispartnership.com				