

PLANNING ISSUE

- NOTES:
1. Dimensions on drawing are shown for planning purposes only and not for construction.
 2. Contractors must check all dimensions on site, prior to manufacturing of signs. Discrepancies must be reported to the Architect or Engineer before proceeding.
 3. This drawing is copyright and may not be reproduced in whole or part without written authority. The Harris Group Ltd does not accept liability for any deviation to our drawings or specification.




SIGN 07:
ALDI GRAPHIC VINYL SIGN ON GLAZING

SCALE 1:50




SIGN 05:
ALDI GRAPHIC VINYL ON ON FACADE

SCALE 1:50

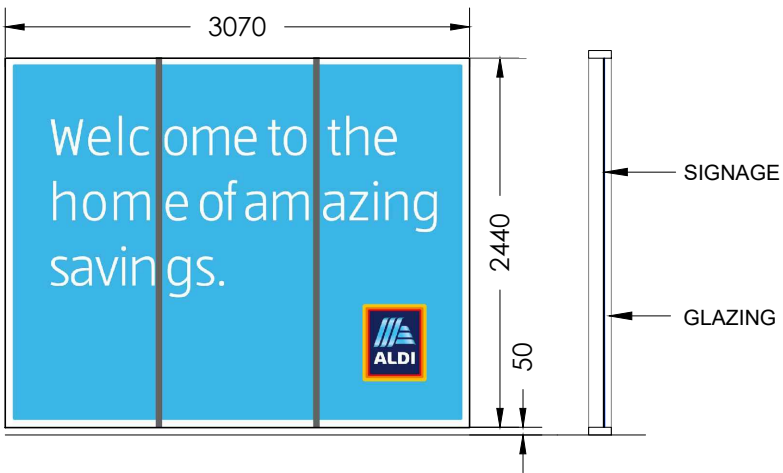

SIGN 08:
ALDI WELCOME SIGN ON GLAZING

SCALE 1:50

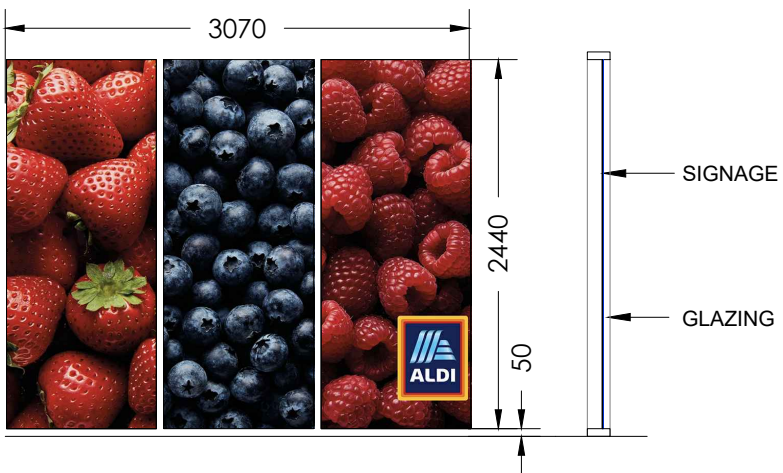

SIGN 6:
ALDI GRAPHIC VINYL SIGN ON GLAZING

SCALE 1:50

SIGN 05: NEW GRAPHIC VINYL ON WALL PANEL
(6,980mm x 1,455mm x 1.5mm)

HIGH-QUALITY FULL-COLOUR, SCREEN-PRINTED GRAPHIC OF BRITISH FLAG & FARMER'S IMAGE, ON ALUMINIUM BACKING, FIXED BACK TO THE EXTERNAL WALL.

SIGN IS NON ILLUMINATED.

SIGN 7: NEW GRAPHIC VINYL ON GLAZING
(6,560mm x 2,440mm x 1.5mm)

HIGH QUALITY FULL COLOUR SCREEN PRINTED VINYL APPLIED TO OUTSIDE SURFACE OF GLAZING. MAX SYMBOL SIZE 600mm.

SIGN IS NOT ILLUMINATED.

SIGN 6 & 8: NEW GRAPHIC VINYL ON GLAZING
(3,070mm x 2,440mm x 1.5mm)

HIGH QUALITY FULL COLOUR SCREEN PRINTED VINYL APPLIED TO OUTSIDE SURFACE OF GLAZING. MAX SYMBOL SIZE 600mm.

SIGN IS NOT ILLUMINATED.

Rev	Date	Description	Rev By	Chk'd By
A	03-06-2020	New welcome wall graphic vinyl (Sign 5) added. Sign 6, 7 & 8 graphic design amended.	ES	---


				
Project Title	PROPOSED ALDI FOODSTORE SHIRPNEY ROAD HIGH ROAD SALT BOX BOGNOR REGIS			
Client	ALDI STORES LIMITED - SHEPPEY			
Status	PLANNING			
Scale	1:50	Drawing Size	A3	
Date	APRIL 2020	Drawn By	MS/ES	Checked ES
Drawing Title	PROPOSED ADVERTISEMENT DETAILS_2			
Job-Dwg No	2448-SHP-108			Rev A
☐ 2 St. Johns North, Wakefield, WF1 3QA t. 01924 291800 ☐ Carvers Warehouse, 77 Dale Street, Manchester, M1 2HG t. 0161 2388555 ☒ The Old Rectory, 79 High Street, Newport Pagnell, MK16 8AB t. 01908 211577 ☐ 101 London Road, Reading, RG1 5BY t. 0118 9507700 ☐ 10 Gees Court, St Christophers Place, London, W1U 1JJ t. 0207 4091215				



THE
HARRIS
PARTNERSHIP

ARCHITECTS

www.harrispartnership.com

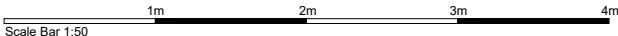

This drawing is copyright and may not be reproduced in whole or part without written authority. Do not scale off this drawing.