

PLANNING ISSUE


NOTES:

1. This drawing is copyright and may not be reproduced in whole or part without written authority. The Harris Group Ltd does not accept liability for any deviation to our drawings or specification.

KEY:

ALDI DEMISE LINE

■ | ■ RETAIL PARK DEMISE LINE

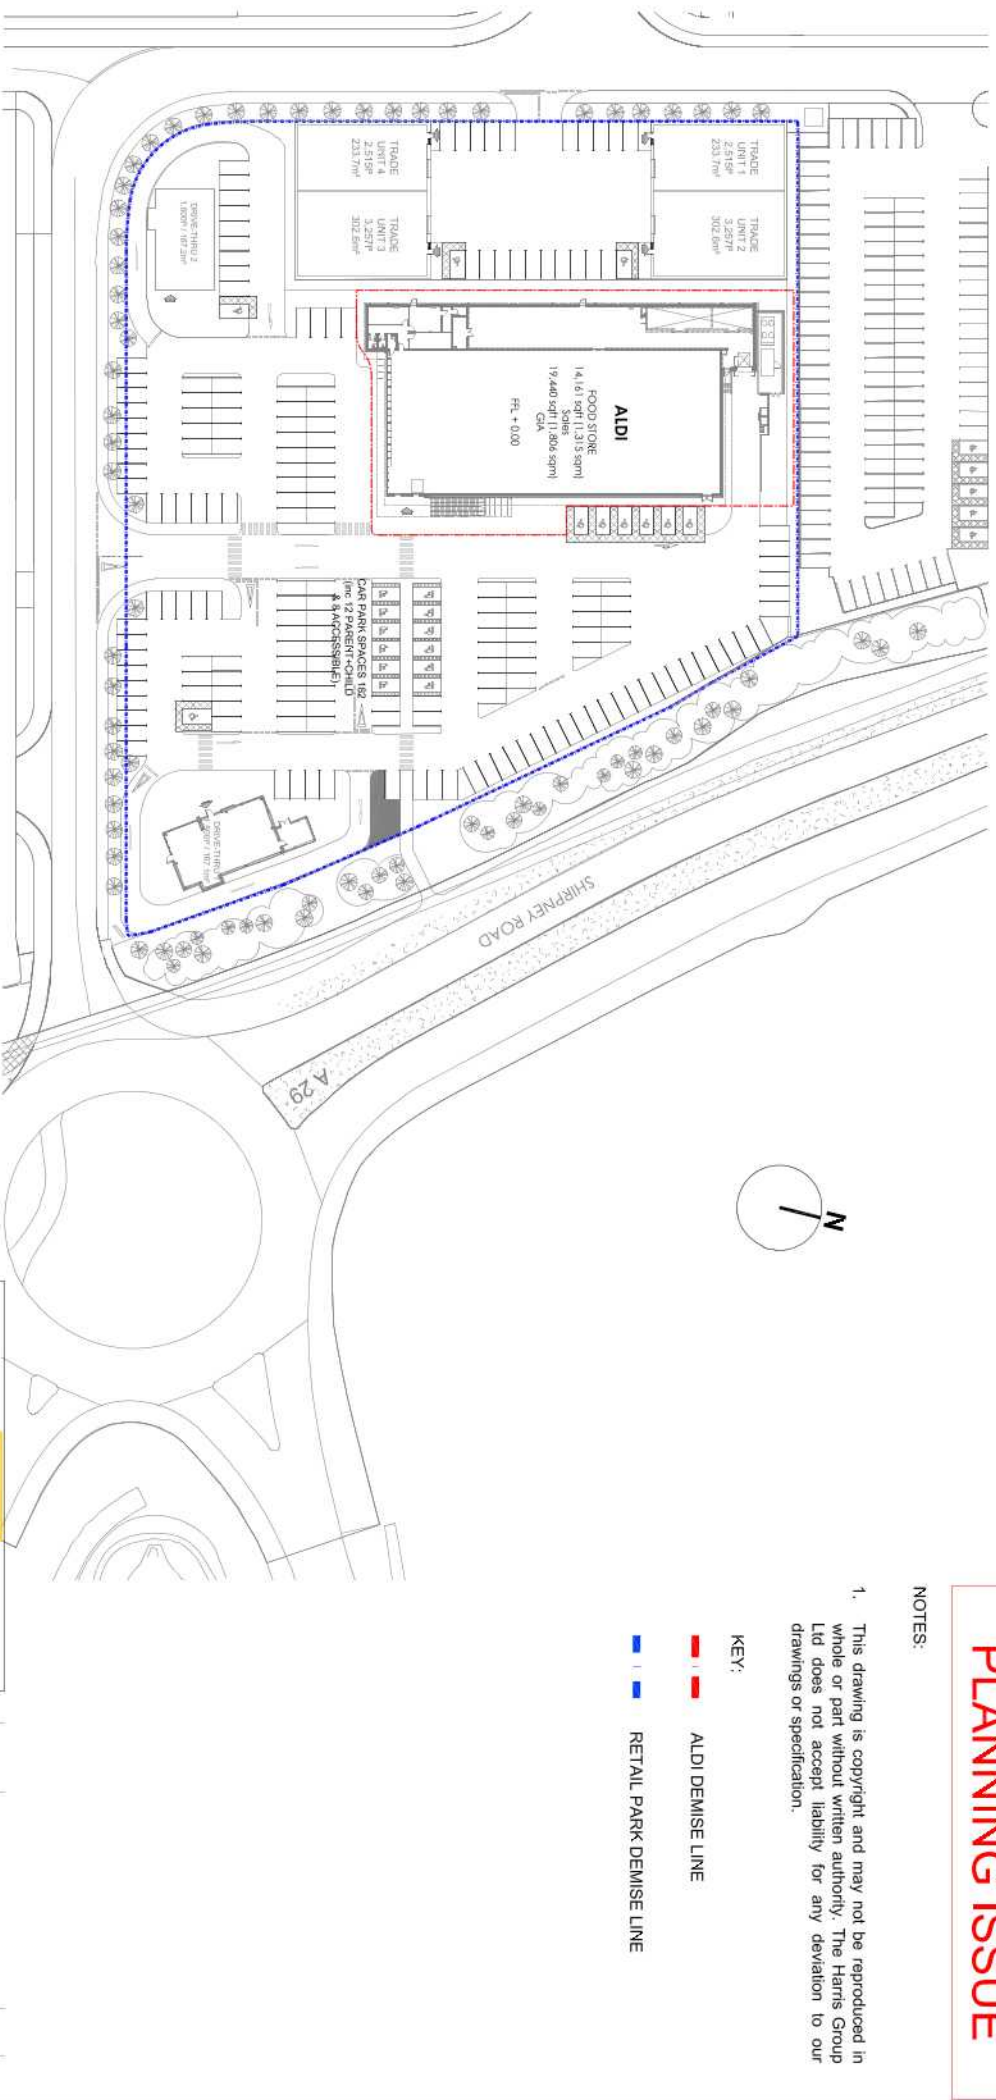

Project Title	PROPOSED ALDI DEVELOPMENT			Drawing Title	SITE LOCATION PLAN		
							
Client	ALDI STORES LIMITED			Job/Dwg No	2448-SHP-100		
	SHIRNEY ROAD HIGH ROAD SALT BOX BOGNOR REGIS				Rev A		
Scheme	PLANNING			Drawing Date	18.01.2021		
	1:1250				SD		
Date	APRIL 2020			Drawn By	—		
	MM/ES				CRK/D By		
Scheme	A4			Rev	A		
	1:1250				—		
Date	APRIL 2020			Rev	A		
	MM/ES				—		

☐	9 St Johns North Wardens Hill SOA L. 01724 291 800
☐	Co-ops Workhouse, 77 Dale Street, l. 0161 2288555
☐	l. 0161 2288555
☒	l. 0161 2288555
☐	The Old Rectory, 79 High Street, l. 01908 21757
☐	l. 01908 21757
☐	101 London Road, Reading RG3 18F l. 0118 950700
☐	101 London Road, Reading RG3 18F l. 0118 950700
☐	10 Gae Court St Christopher Place, London W1U 1LS l. 020 4072115

CAD file reference
www.harrispartnership.com

ARCHITECTS
HARRIS
PARTNERSHIP

18.01.2021 Aldi demise line added

SD

CRK/D By