©Crown Copyright and database right 2013
Ordnance Survey License: 100048957

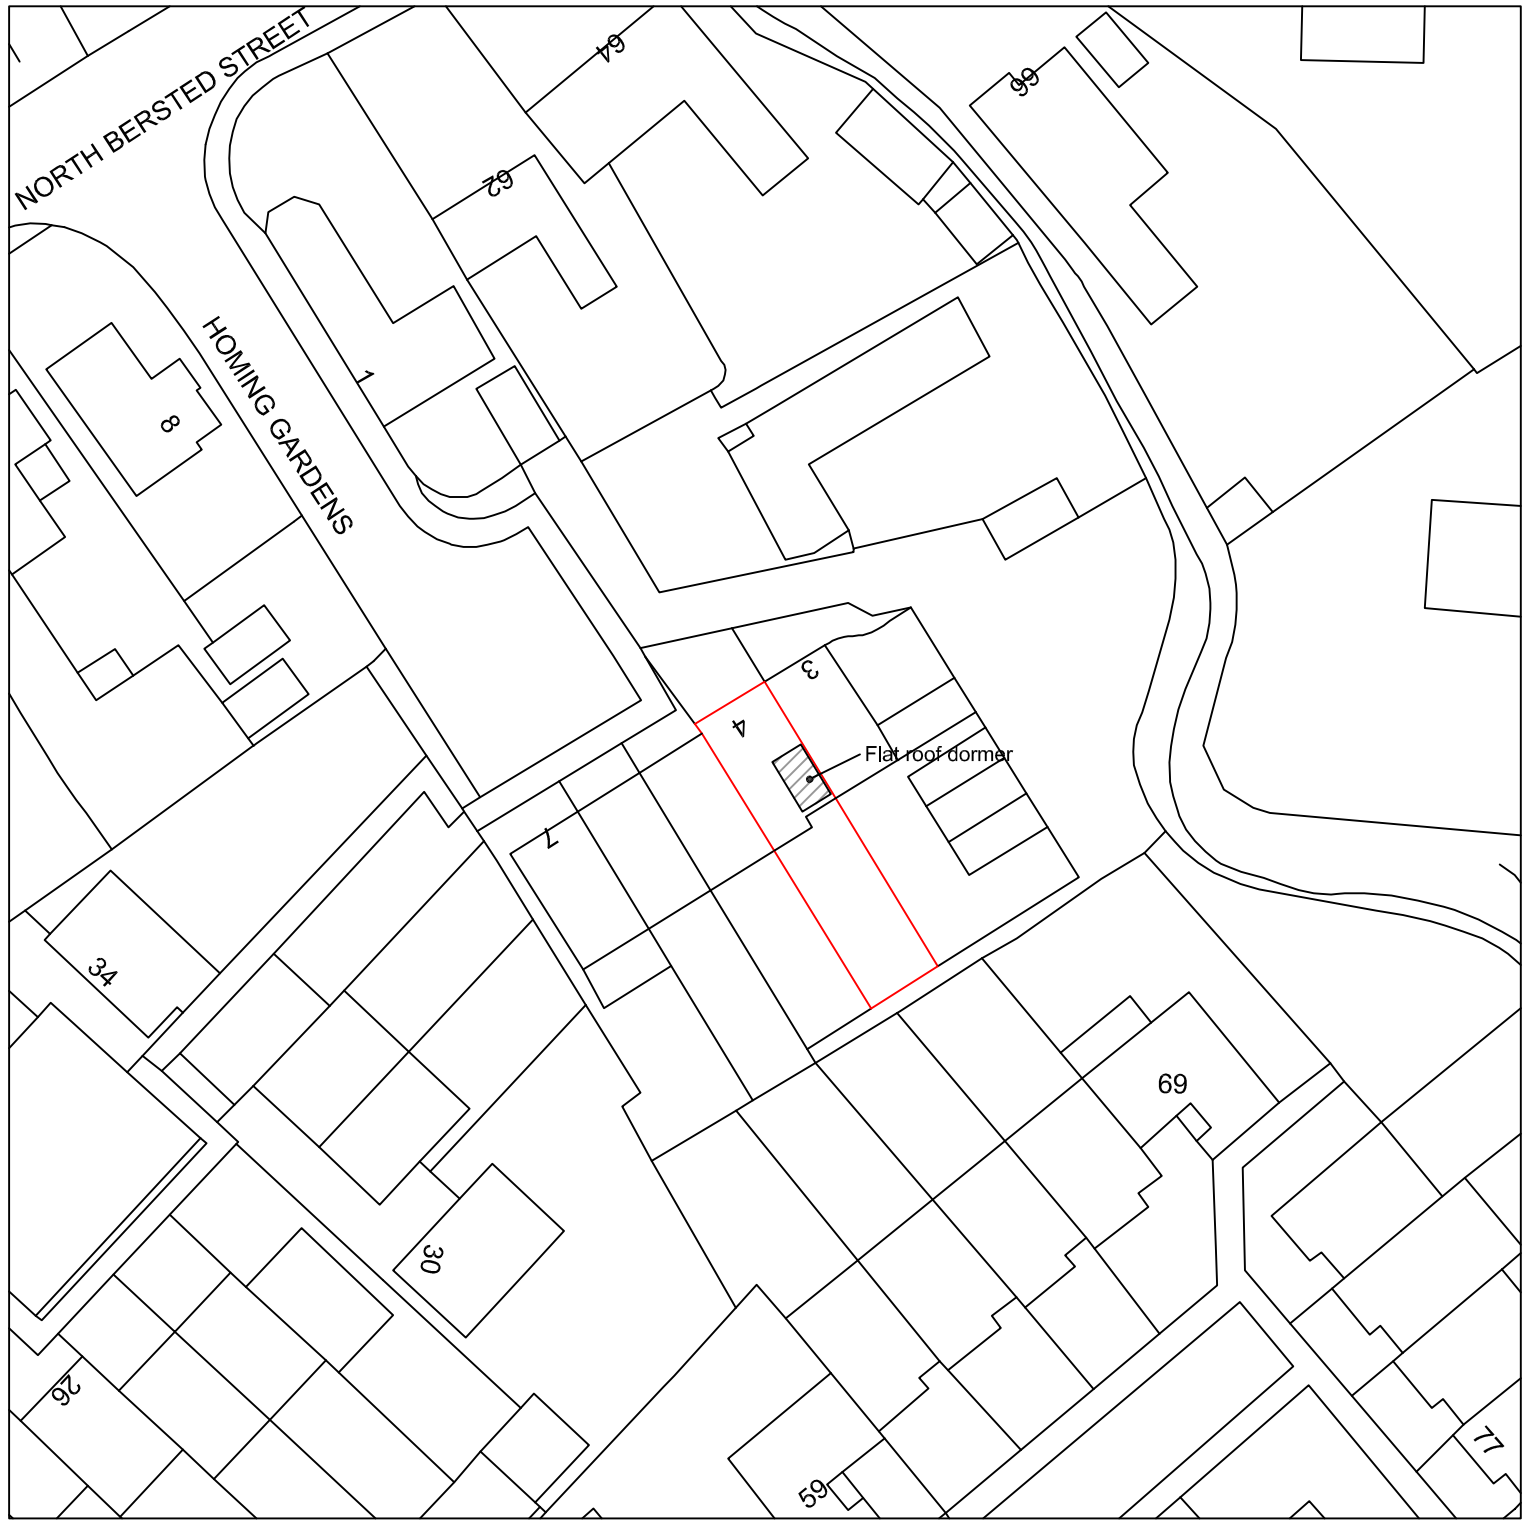



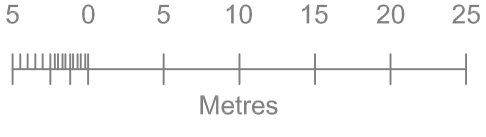

Your Home Plans Ltd
Drop Anchor, Drift Lane,
Bosham, West Sussex, PO18 8PP
Tel: 01243 572414
june@yourhomeplans.co.uk

4 Homing Gardens
Bognor Regis
West Sussex
PO22 9AJ

Block Plan

Project Number:	4HOM-14	Drawing No:	01
Date:	29th April 2014		
Drawn By:	Your Home Plans Ltd		
Checked By:	JEG	Scale:	1:500 A3

ARUN DISTRICT COUNCIL BE/50/14/CLP