


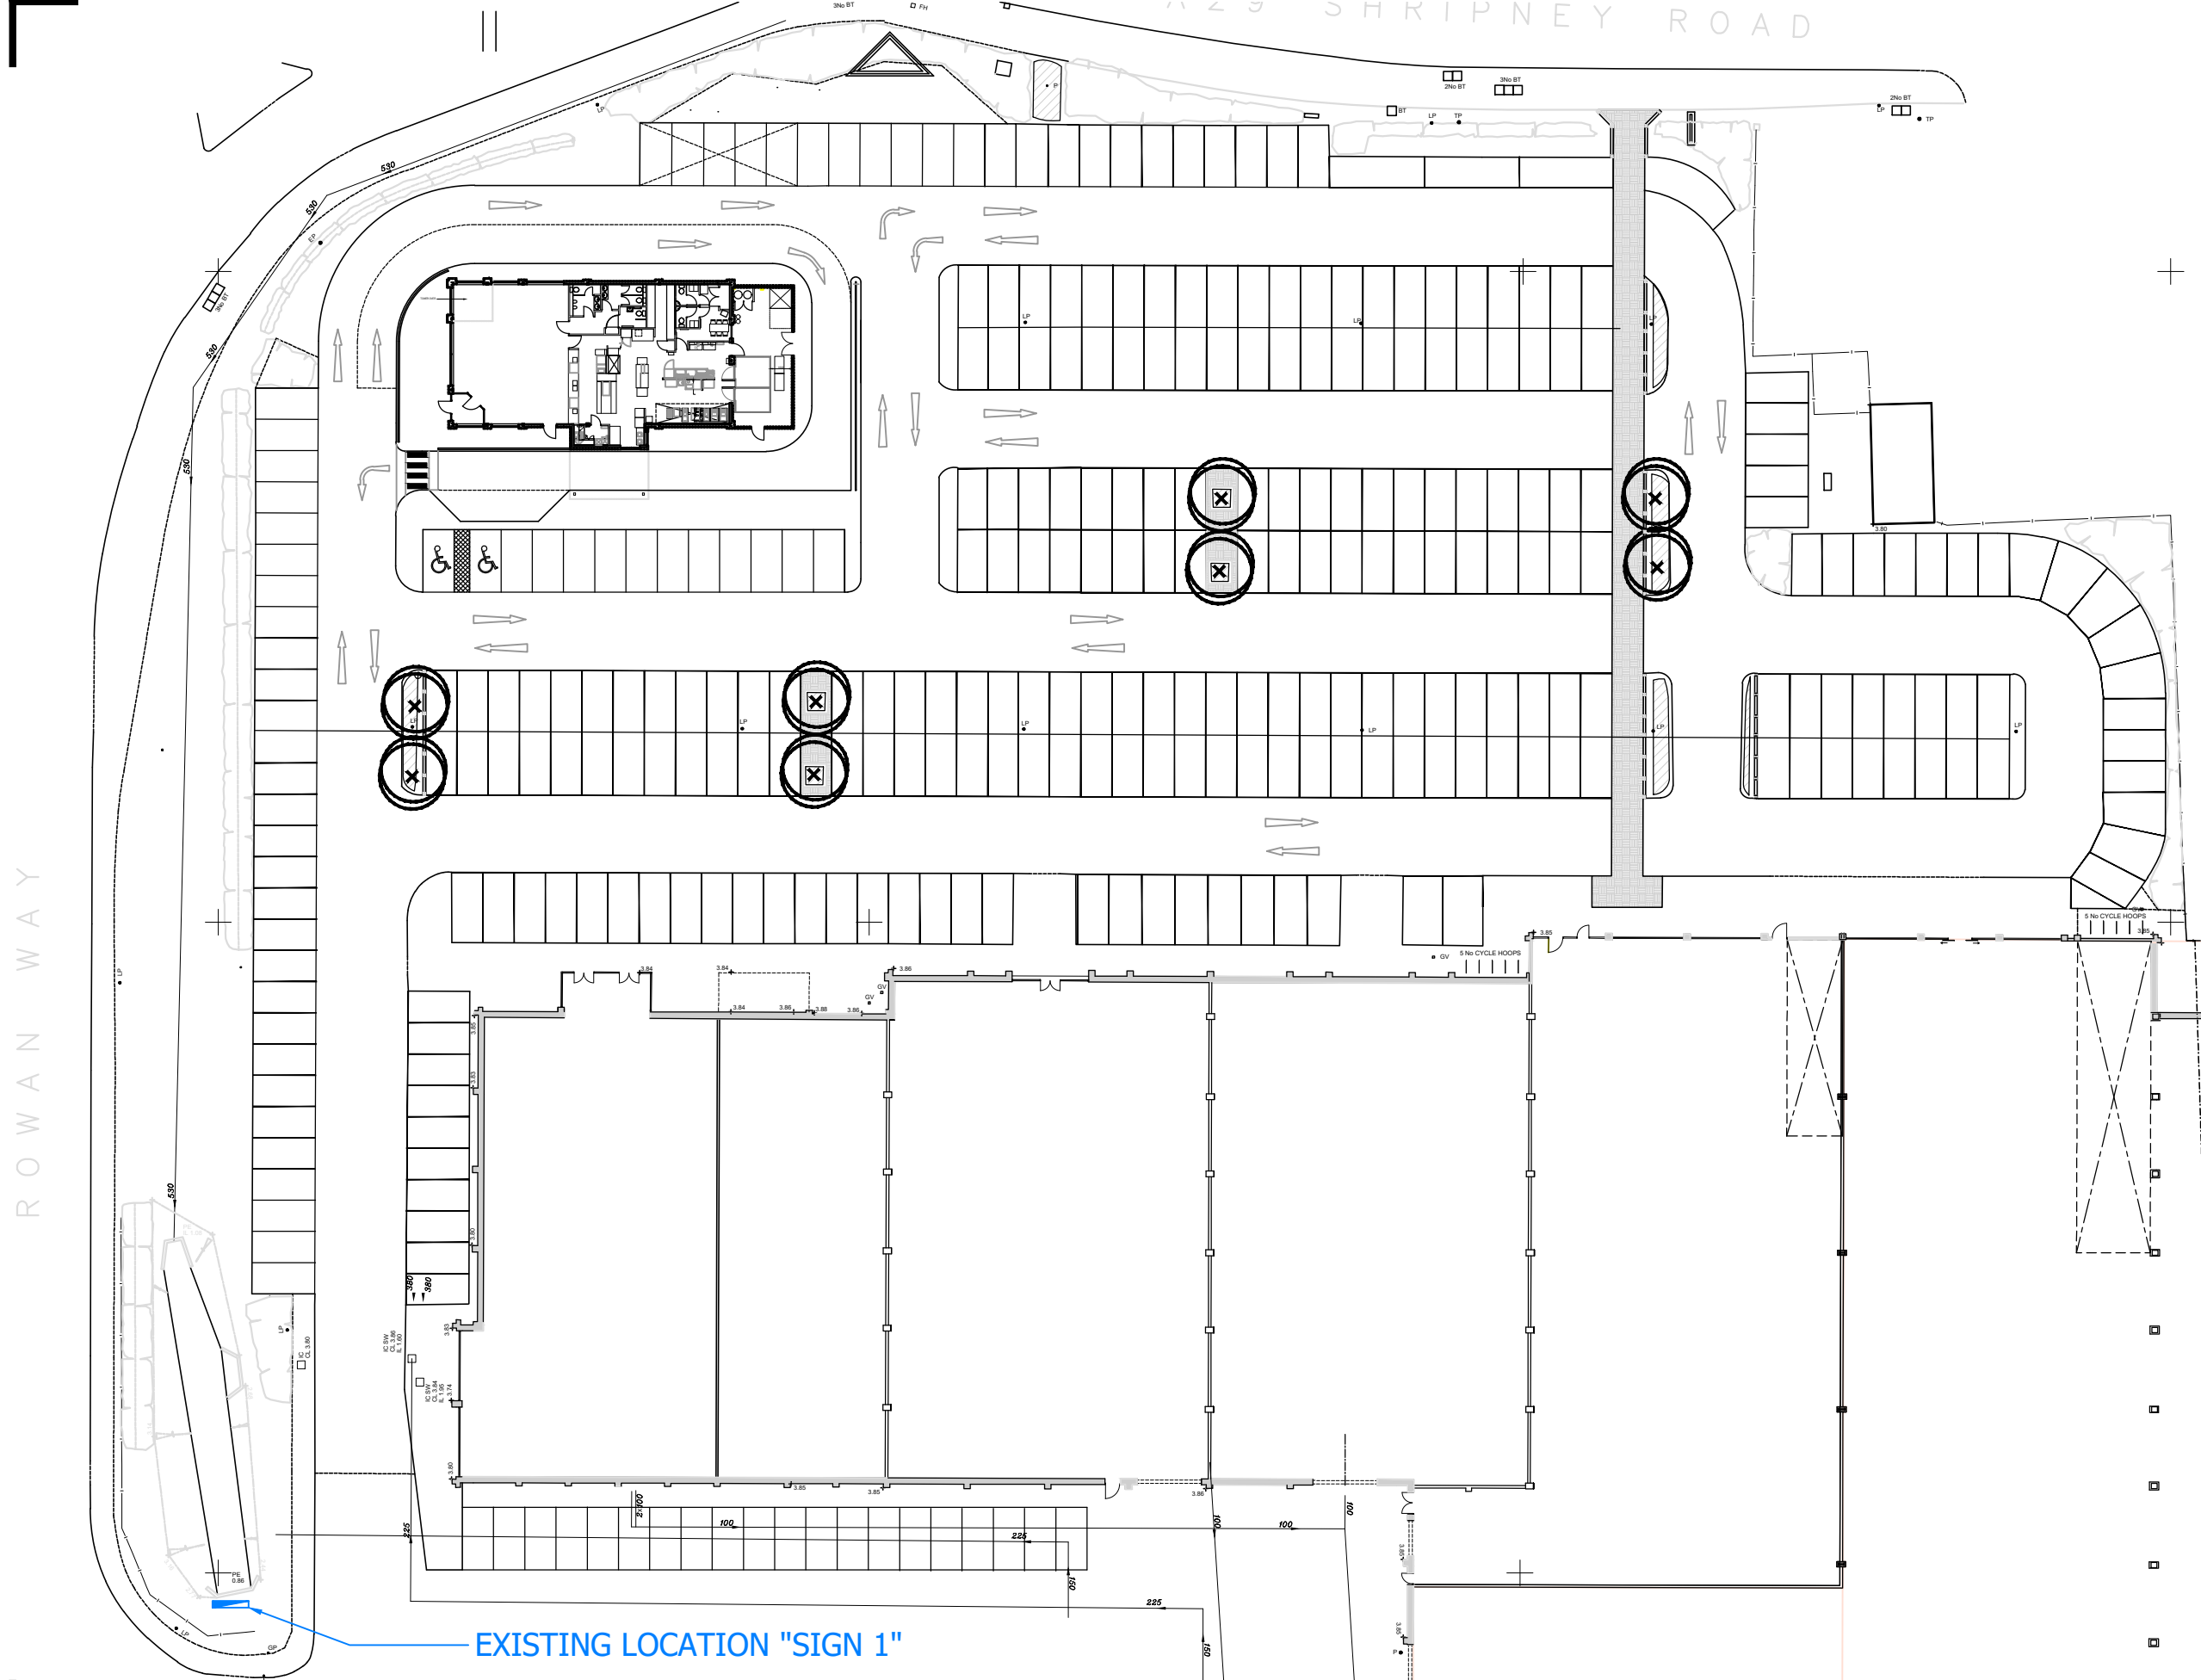

NB Responsibility is not accepted for errors made by others scaling from this drawing. All construction information should be taken from figured dimensions only

A3



PLANNING ISSUE

Rev	Description	By	Date
-----	-------------	----	------



Project
BOGNOR REGIS RETAIL PARK,
BOGNOR REGIS, PO22 9TR

Client
ZURICH ASSURANCE LTD LIFE

Title
EXISTING SIGNAGE PLAN

Drawn by	Surveyor	Date
DRF	MUG	MAR 2018

Scale
1:500 @ A3

Drawing Number	Revision
L172133-D09-001	

EXISTING LOCATION "SIGN 1"

Initial indicative planning drawing only, subject to a full feasibility study.
Layouts shown were supplied by a 3rd party; Workman LLP therefore take no responsibility for the accuracy or information taken from them.

