


Layouts shown were supplied by a 3rd party; Workman LLP therefore take no responsibility for the accuracy or information taken from them.



NB

Responsibility is not accepted for errors made by others scaling from this drawing. All construction information should be taken from figured dimensions only

A4

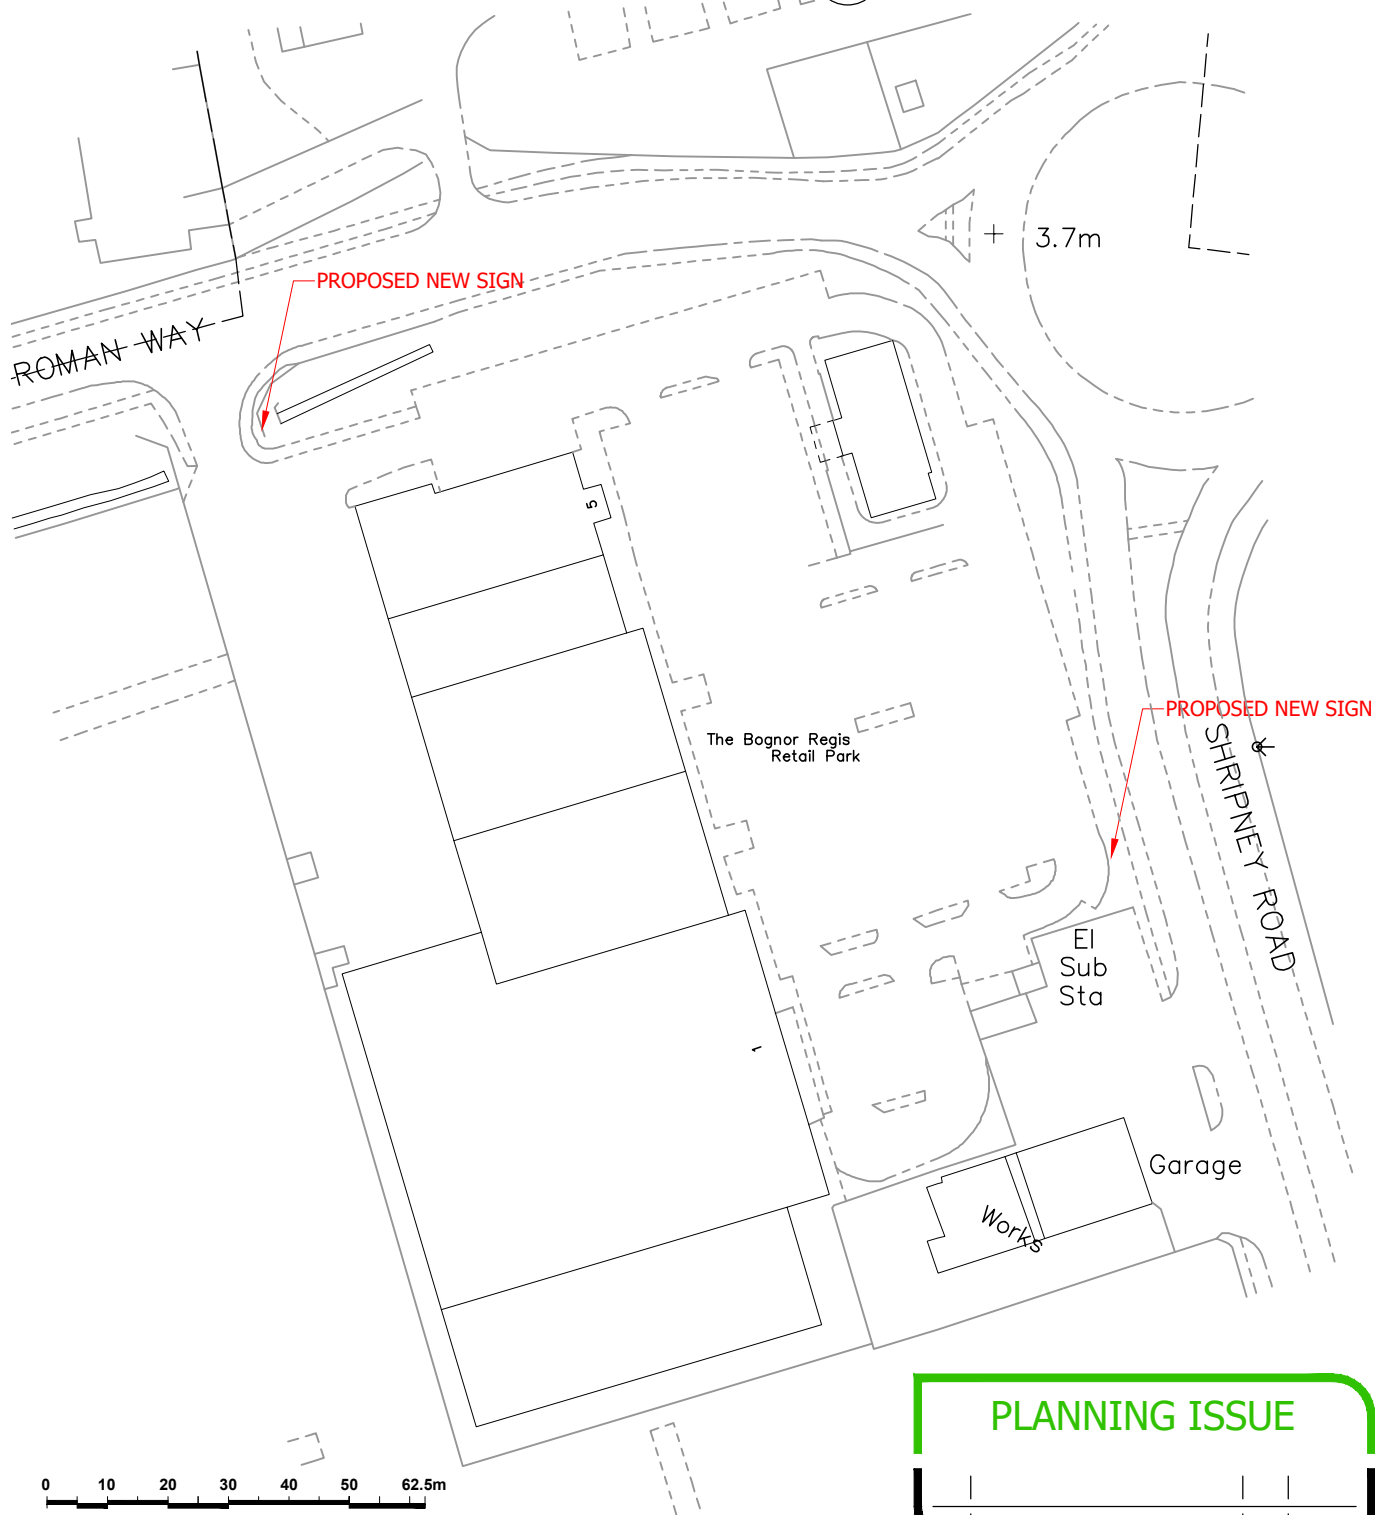

0 10 20 30 40 50 62.5m
Scale - 1:1250

PLANNING ISSUE

Rev	Description	By	Date

Project
BOGNOR REGIS RETAIL PARK,
BOGNOR REGIS, PO22 9TR

Drawn by
DRF

Surveyor
MUG

Date
MAR 2018

Client
ZURICH ASSURANCE LTD LIFE

Scale
1:1250 @ A4

Title
SITE LOCATION PLAN
PROPOSED SIGNAGE

Drawing Number
L172113-D09-004

Revision

