
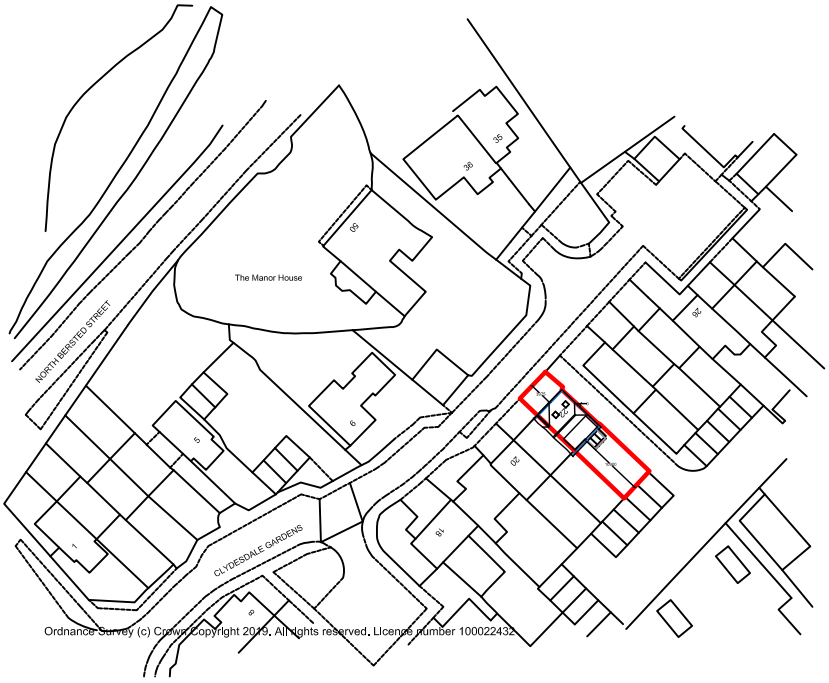


LOCATION 1:1250

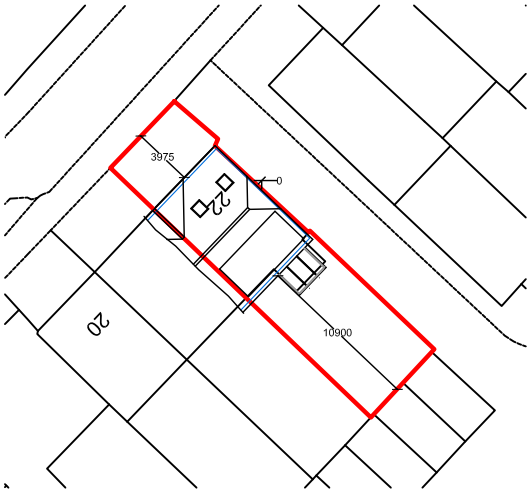

BLOCK 1:500

All dimensions to be checked on site prior to commencement of work, except for planning purposes.

This drawing is the copyright of
APEX CONVERSIONS
and may not be copied, altered or reproduced in any way without written authority.

APEX CONVERSIONS
94 The Martlets
Rustington
West Sussex
BN16 2UF
Telephone
01903 774111

LOCATION & BLOCK PLAN

22 CLYDESDALE GARDENS
BOGNOR
PO22 9BE

CLIENT Annan

Issue	Details	By	Date

SCALE AS SHOWN on A1
DATE 23/4/19
DRAWING NUMBER ANNAN/04