





north

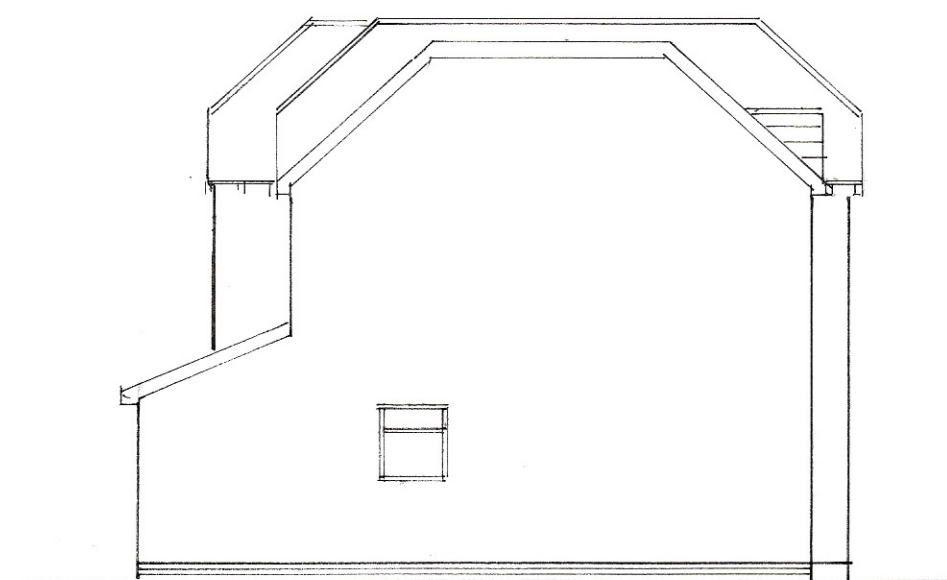

west

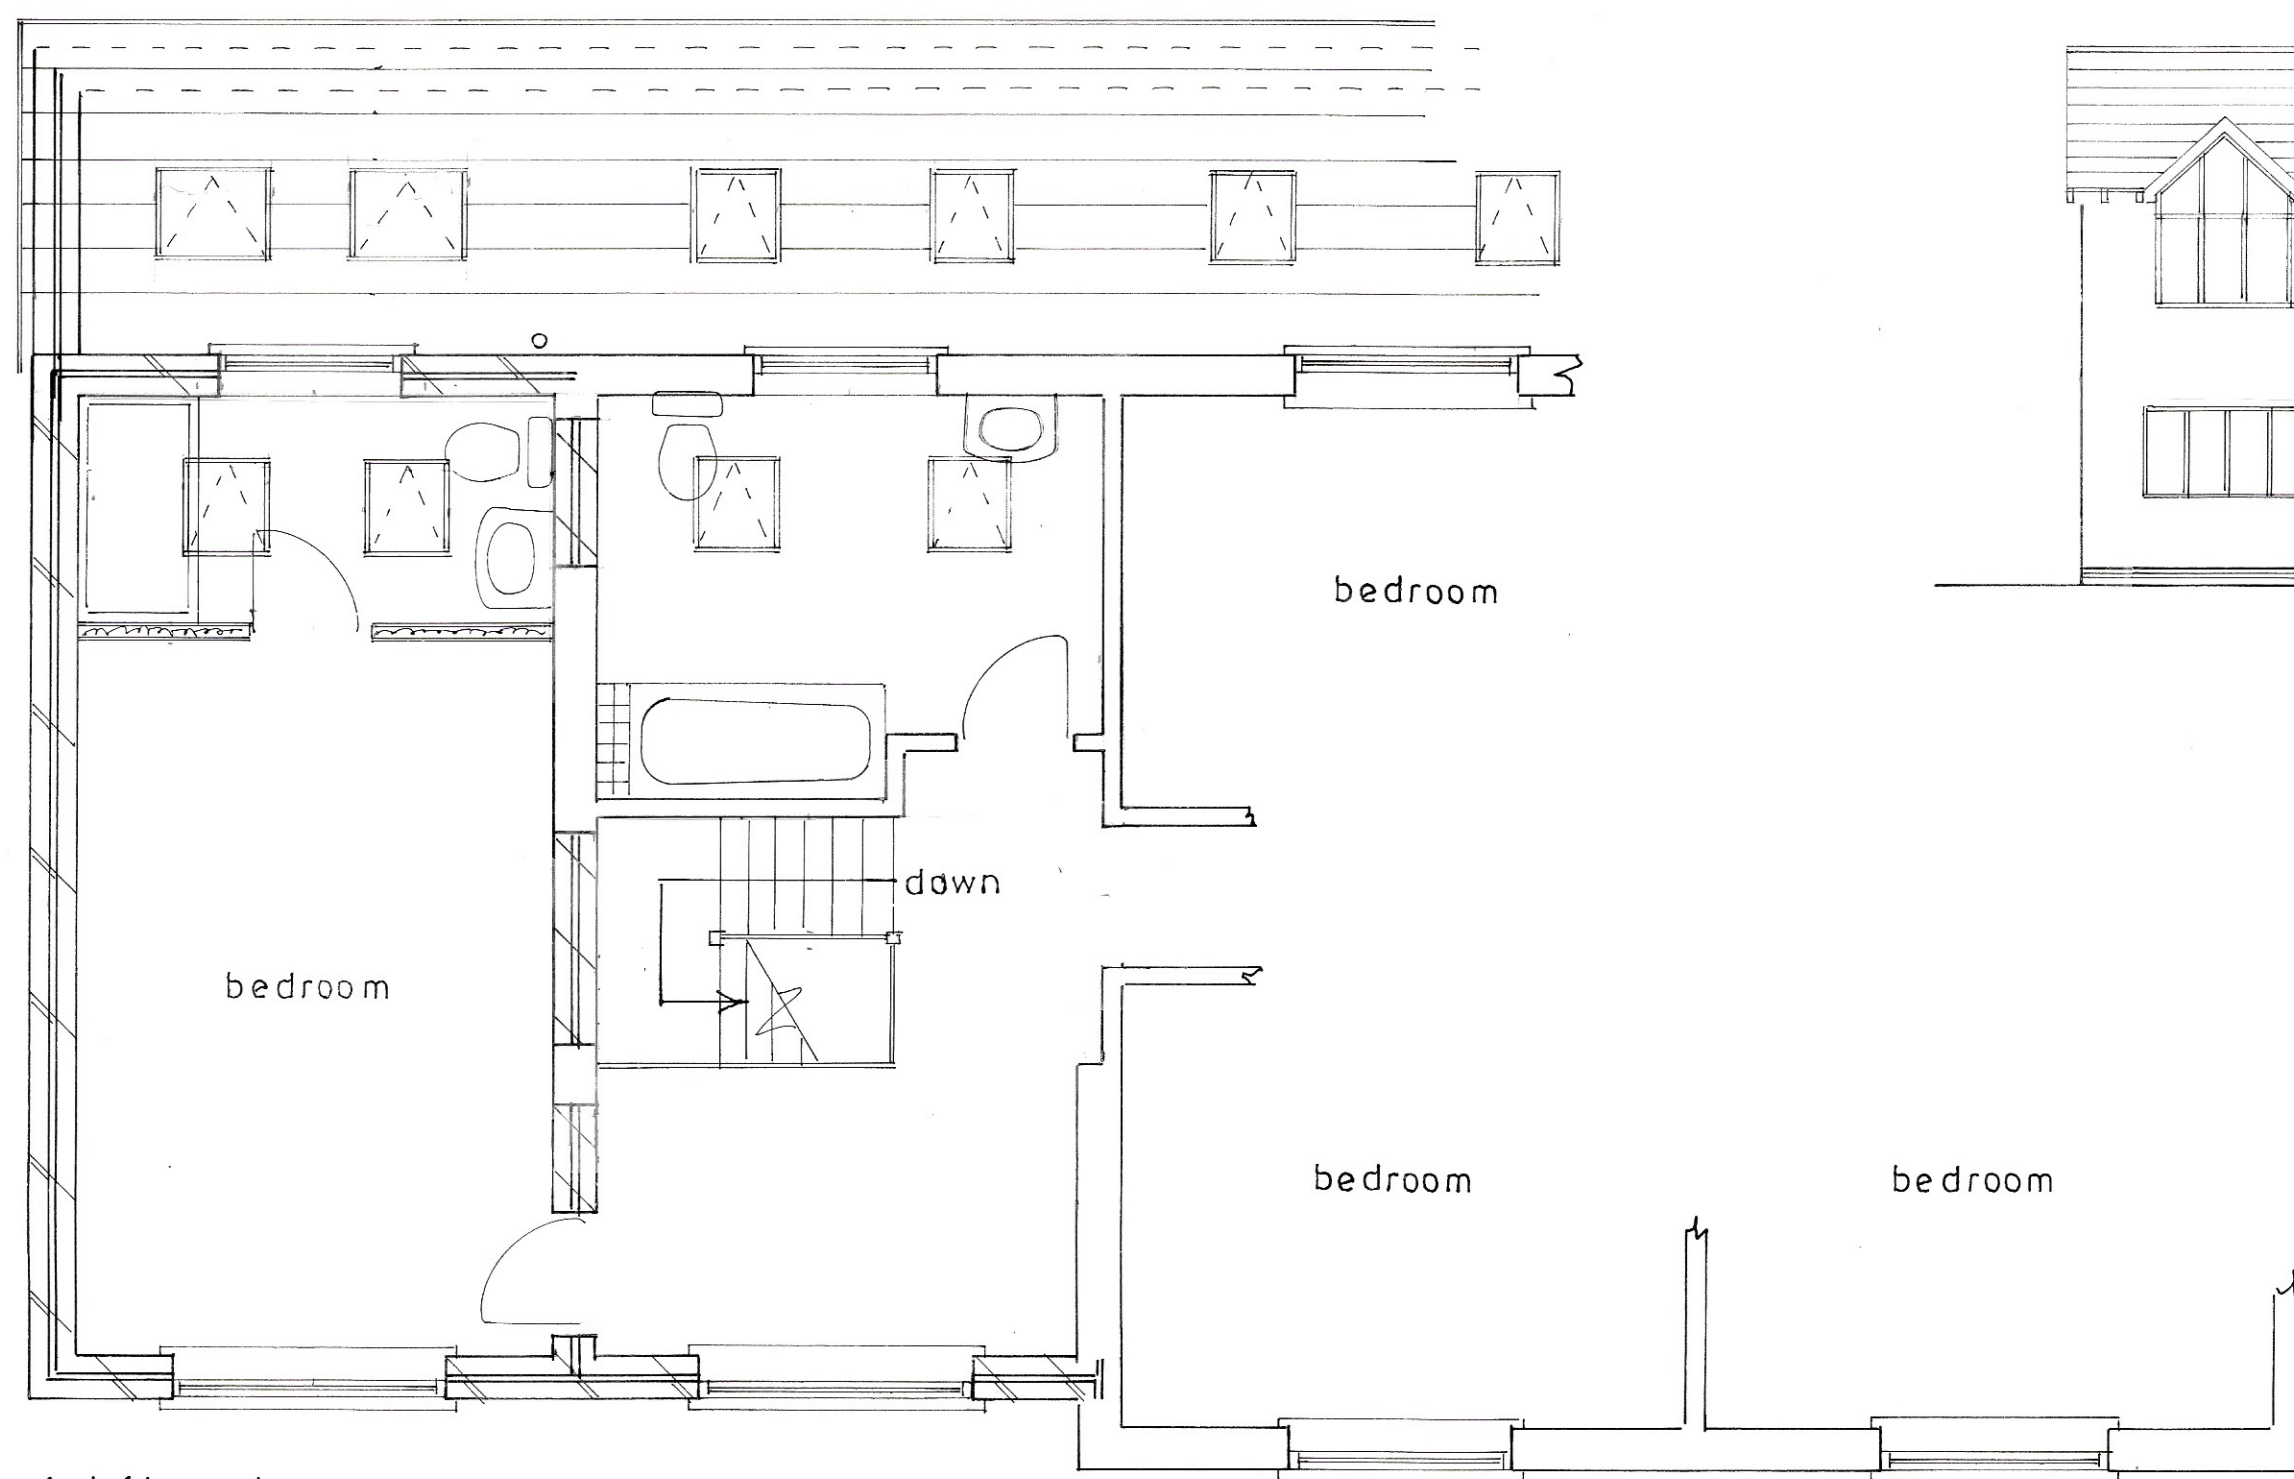

1st floor plan
1 : 50



south
1 : 100

Proposed

PROPOSED TWO STOREY EXTENSION AT 1, BABSHAM COTTAGES, BABSHAM LANE,
BERSTED FOR MR. & MRS. G. CAMOCCIO.

sheet 2 of 3

Bryan Butcher
Rainbow Cottage
Nyetimber Lane
Bognor Regis PO21 3JX
01243 266871
07973 233442
bryan.butcher@btinternet.com
www.bryanbutcher.com