

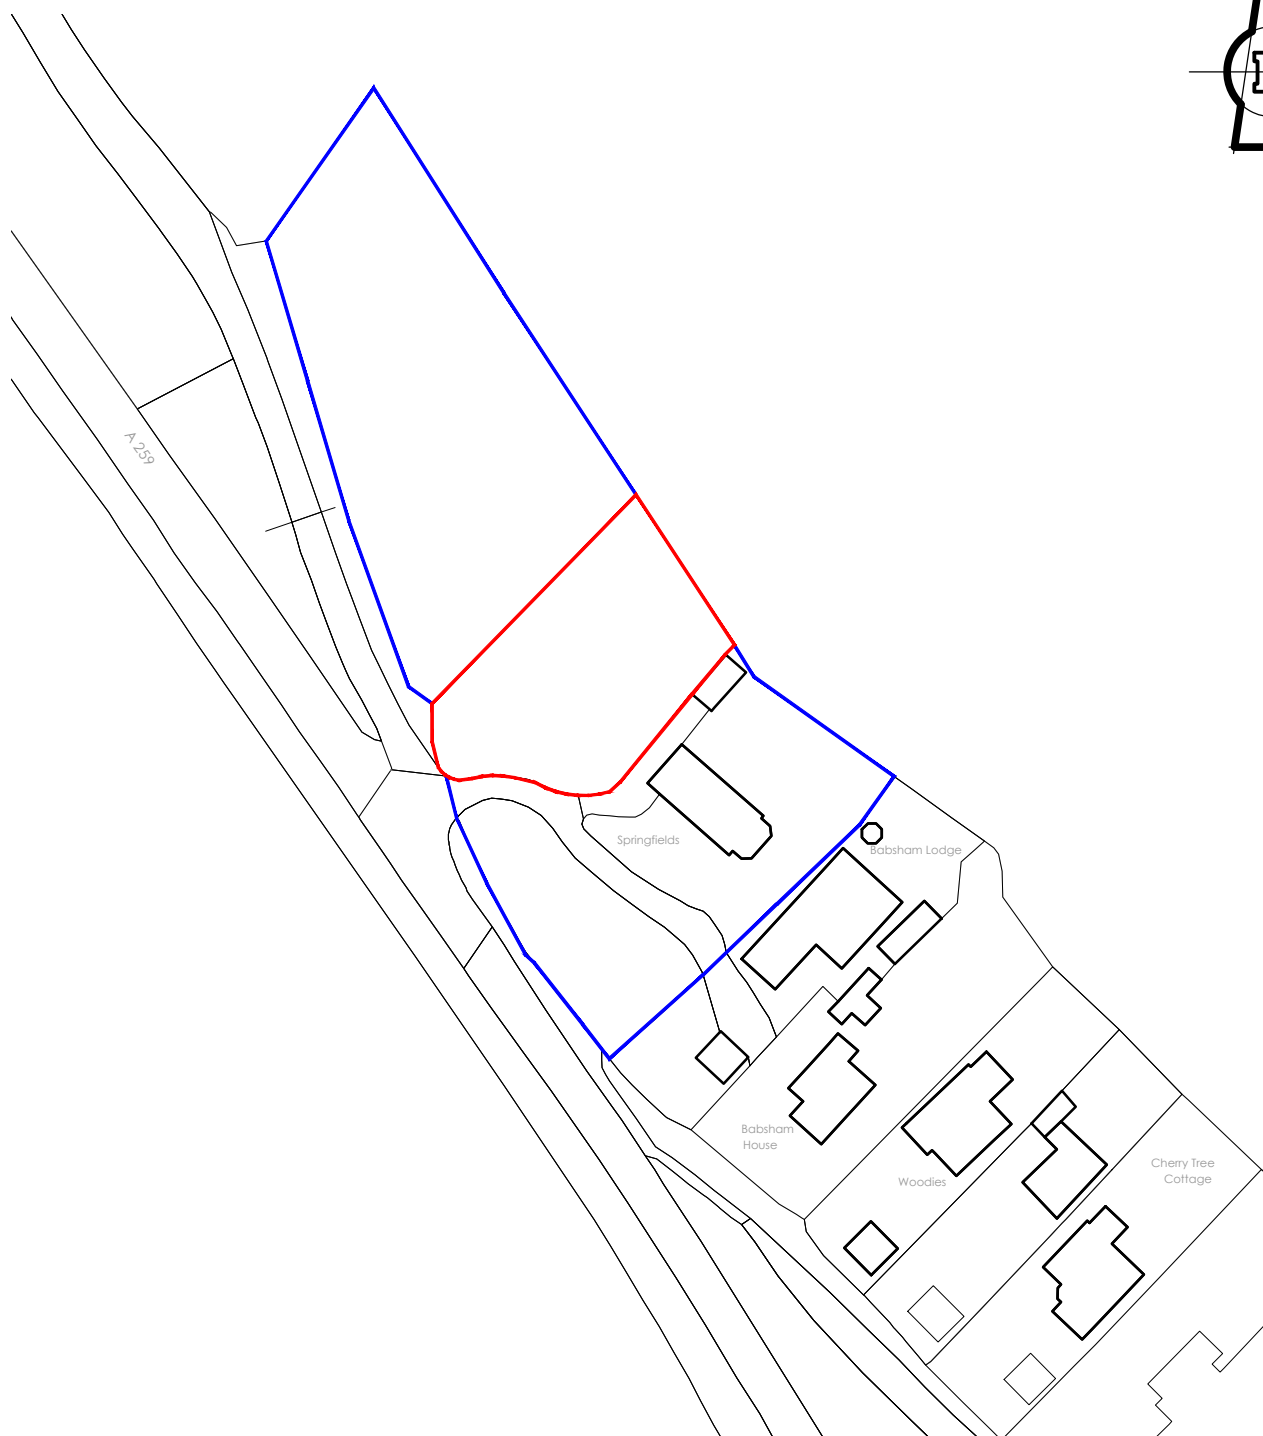


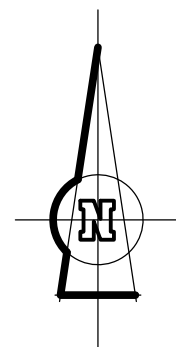

——— OWNERSHIP BOUNDARY
——— SITE BOUNDARY

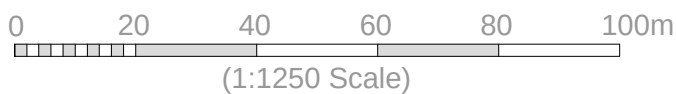

© Crown copyright and database rights. 2017. Ordnance Survey 0100031673

PROJECT: Springfields		TITLE: Site Location Plan	SCALE AT A4: 1:1250	DATE: 14/02/17	DRAWN BY: SI	CHECKED BY: RL				
CLIENT: Mr C. Thorne			PROJECT NUMBER: 0520-01	DRAWING NUMBER: 0520-01/01		REVISION: -				
 NEXT PHASE PLANNING & DEVELOPMENT Chartered Planning & Development Surveyors			HEAD OFFICE Vantage Suite, Virage Point, Green Lane, Cannock, Staffordshire, WS11 0NH tel: 01543 571718				LONDON OFFICE 16 Upper Woburn Place, London, WC1H 0BS tel: 020 3741 8225	MANCHESTER OFFICE Peter House, Oxford St, Manchester, M1 5AN tel: 0161 209 2750		
							REV:	DESCRIPTION:	BY:	DATE: