


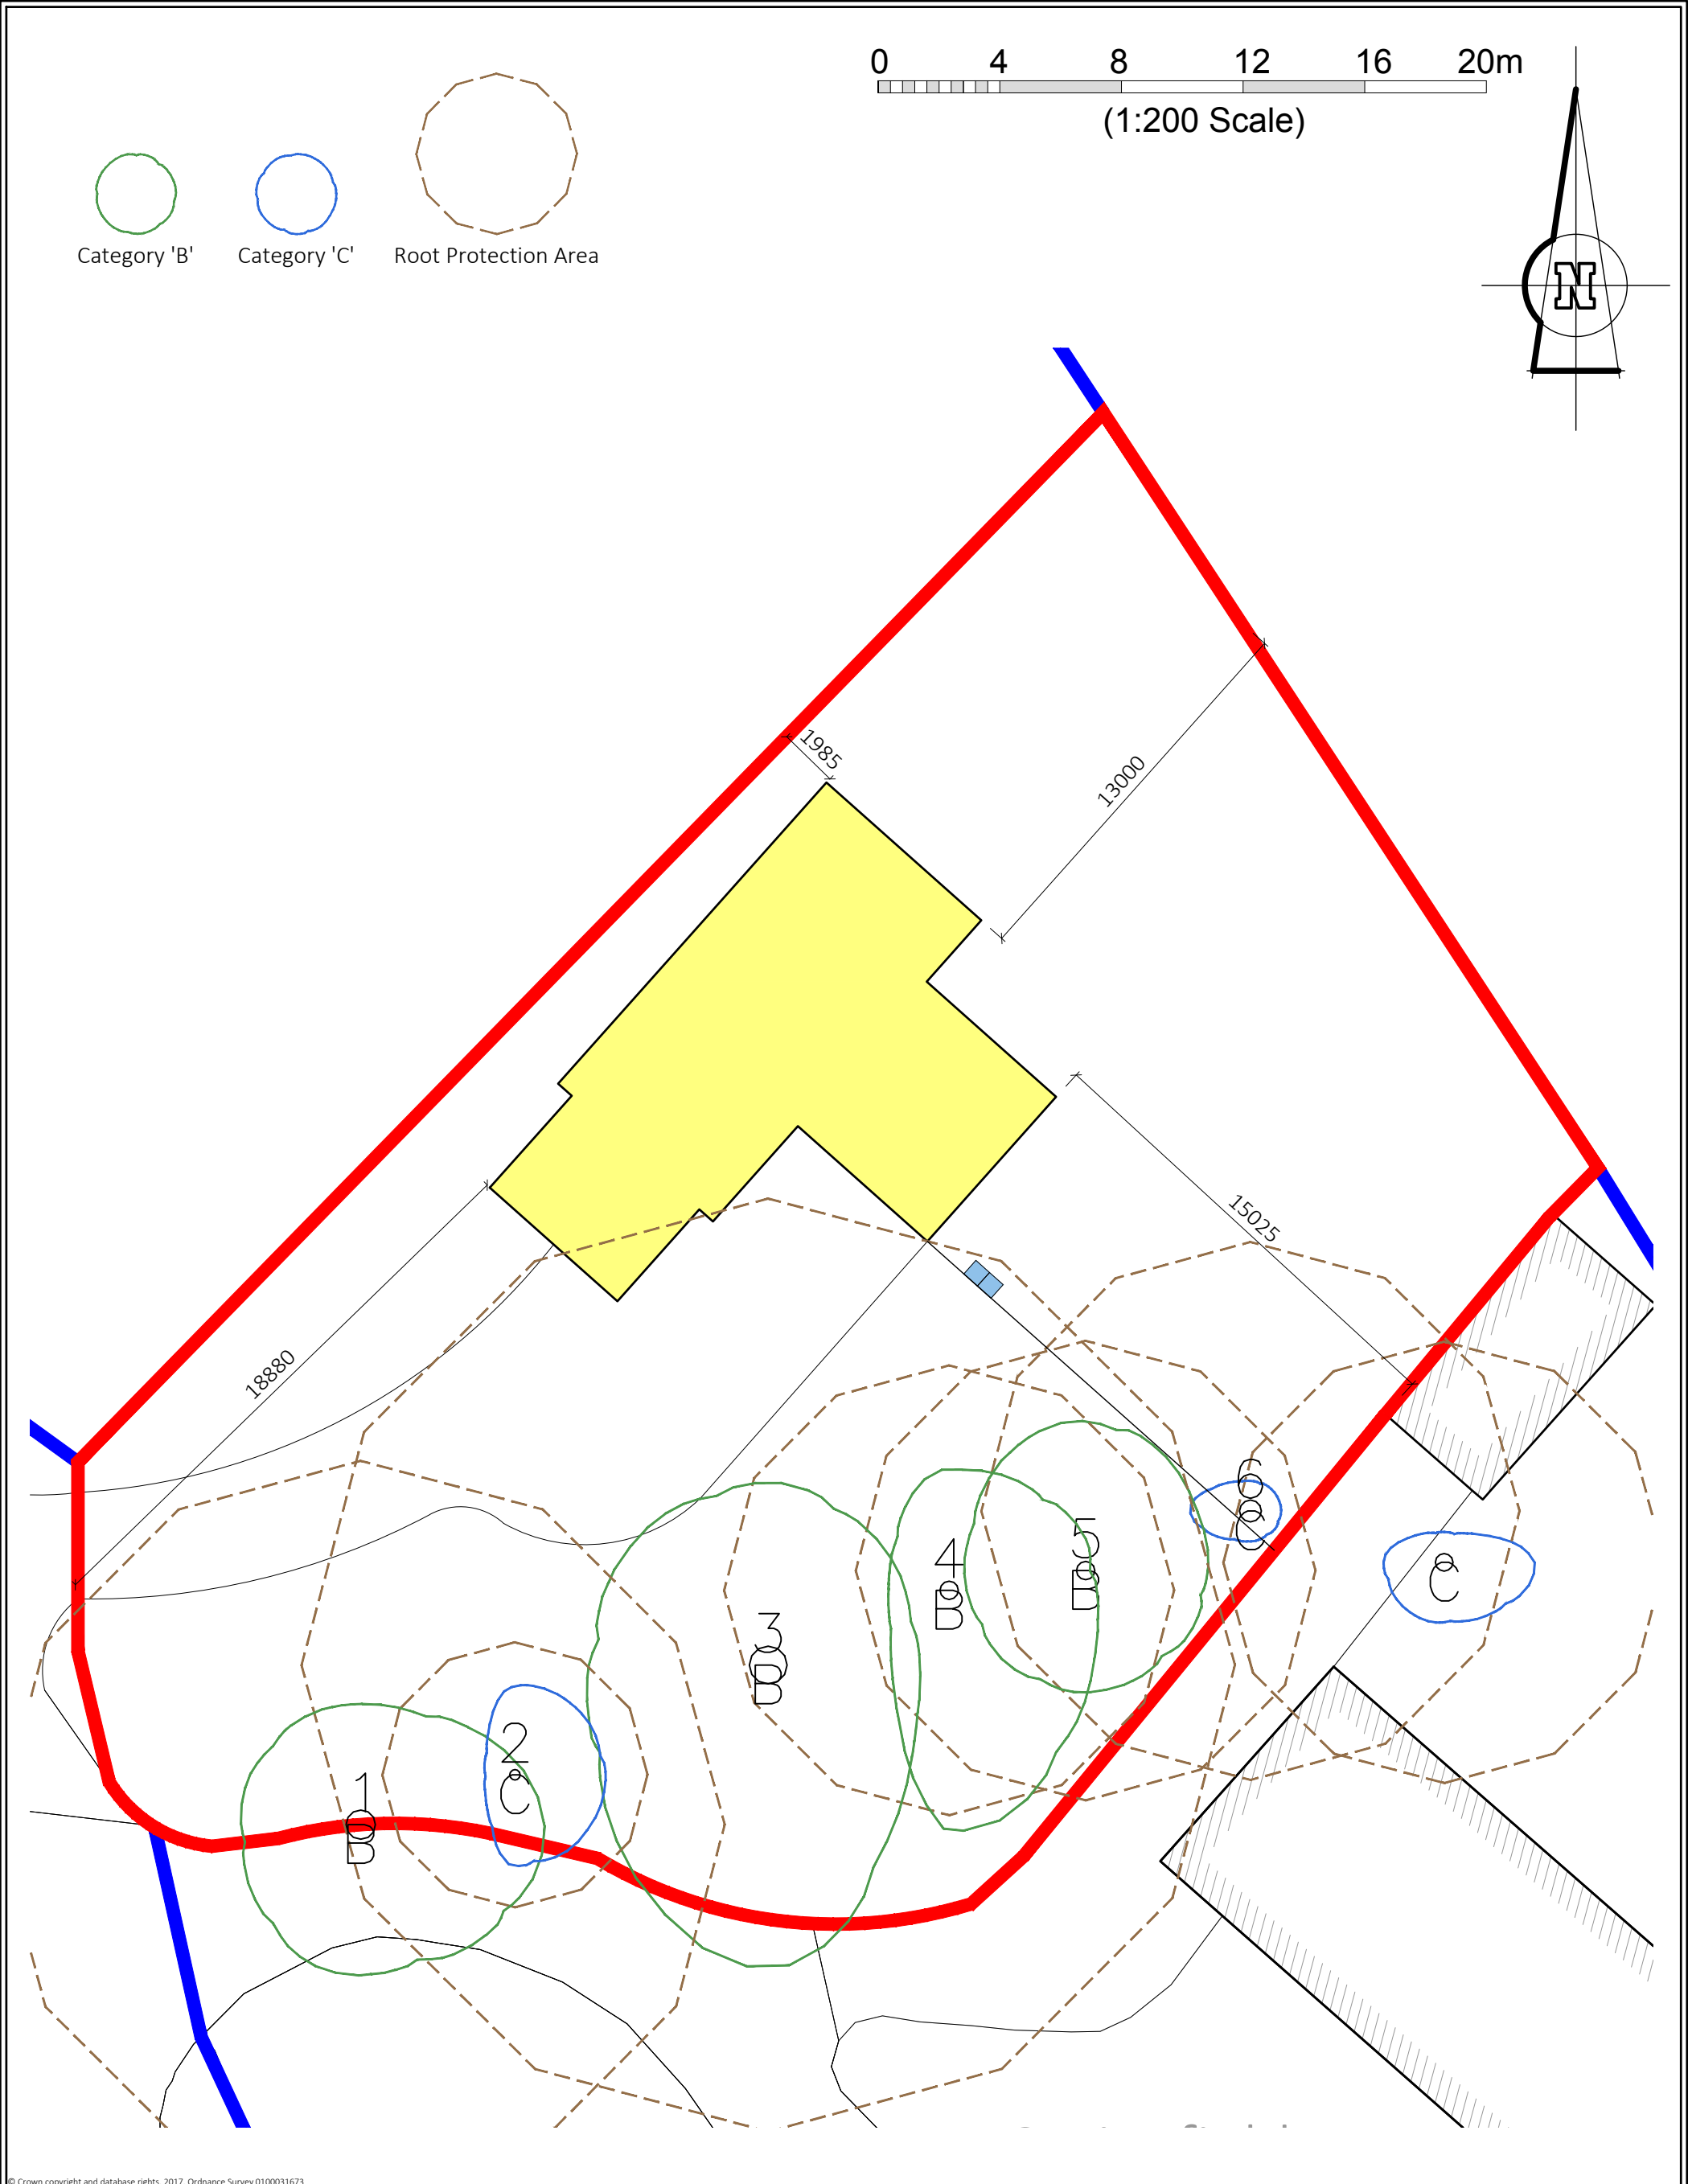

© Crown copyright and database rights, 2017. Ordnance Survey 0100031673

NOTES:
THIS DRAWING IS COPYRIGHT AND MUST NOT BE REPRODUCED IN PART OR IN WHOLE WITHOUT PRIOR WRITTEN CONSENT.
THIS DRAWING IS TO BE READ IN CONJUNCTION WITH ALL OTHER DRAWING INFORMATION RELEVANT TO THIS PROJECT.
THIS DRAWING IS FOR PLANNING PURPOSES ONLY.

ALL DIMENSIONS MUST BE VERIFIED ON SITE BEFORE COMMENCING WORK OR ORDERING ANY MATERIALS.

- OWNERSHIP BOUNDARY
- SITE BOUNDARY
- BIN / RECYCLING



NEXT PHASE
PLANNING & DEVELOPMENT
Chartered Planning & Development Surveyors

HEAD OFFICE
Vantage Suite, Virage Point,
Green Lane, Cannock,
Staffordshire, WS11 0NH
tel: 01543 571718

LONDON OFFICE
16 Upper Woburn Place,
London, WC1H 0BS
tel: 020 3741 8225

MANCHESTER OFFICE
Peter House, Oxford Street,
Manchester, M1 5AN
tel: 0161 209 2750

www.nextphasedevelopment.co.uk

PROJECT:
Springfields
CLIENT:
Mr C. Thorpe
TITLE:
Proposed Site Layout - Point 227E

REV:	DESCRIPTION:	DATE:	DRAWN BY:	CHECKED BY:
C	SCALE CHANGED, FENCE AND BINS ADDED, DIMENSIONS ADDED	11/05/18	RL	
B	TREE PLAN ADDED	06/04/18	RL	
A	ACCESS RD AMENDED	19/02/18	SI	
SCALE AT A3:	1:200	14/02/18	SI	RL
PROJECT NUMBER:	0520-01	DRAWING NUMBER:	0520-01/03	REVISION:
				B