ARUN DISTRICT COUNCIL BE/51/20/HH

Wayne Gander MCIAT
Architectural Technologist
98 Durrington Lane, Worthing
West Sussex BN13 2RQ
E : waynegander08@gmail.com

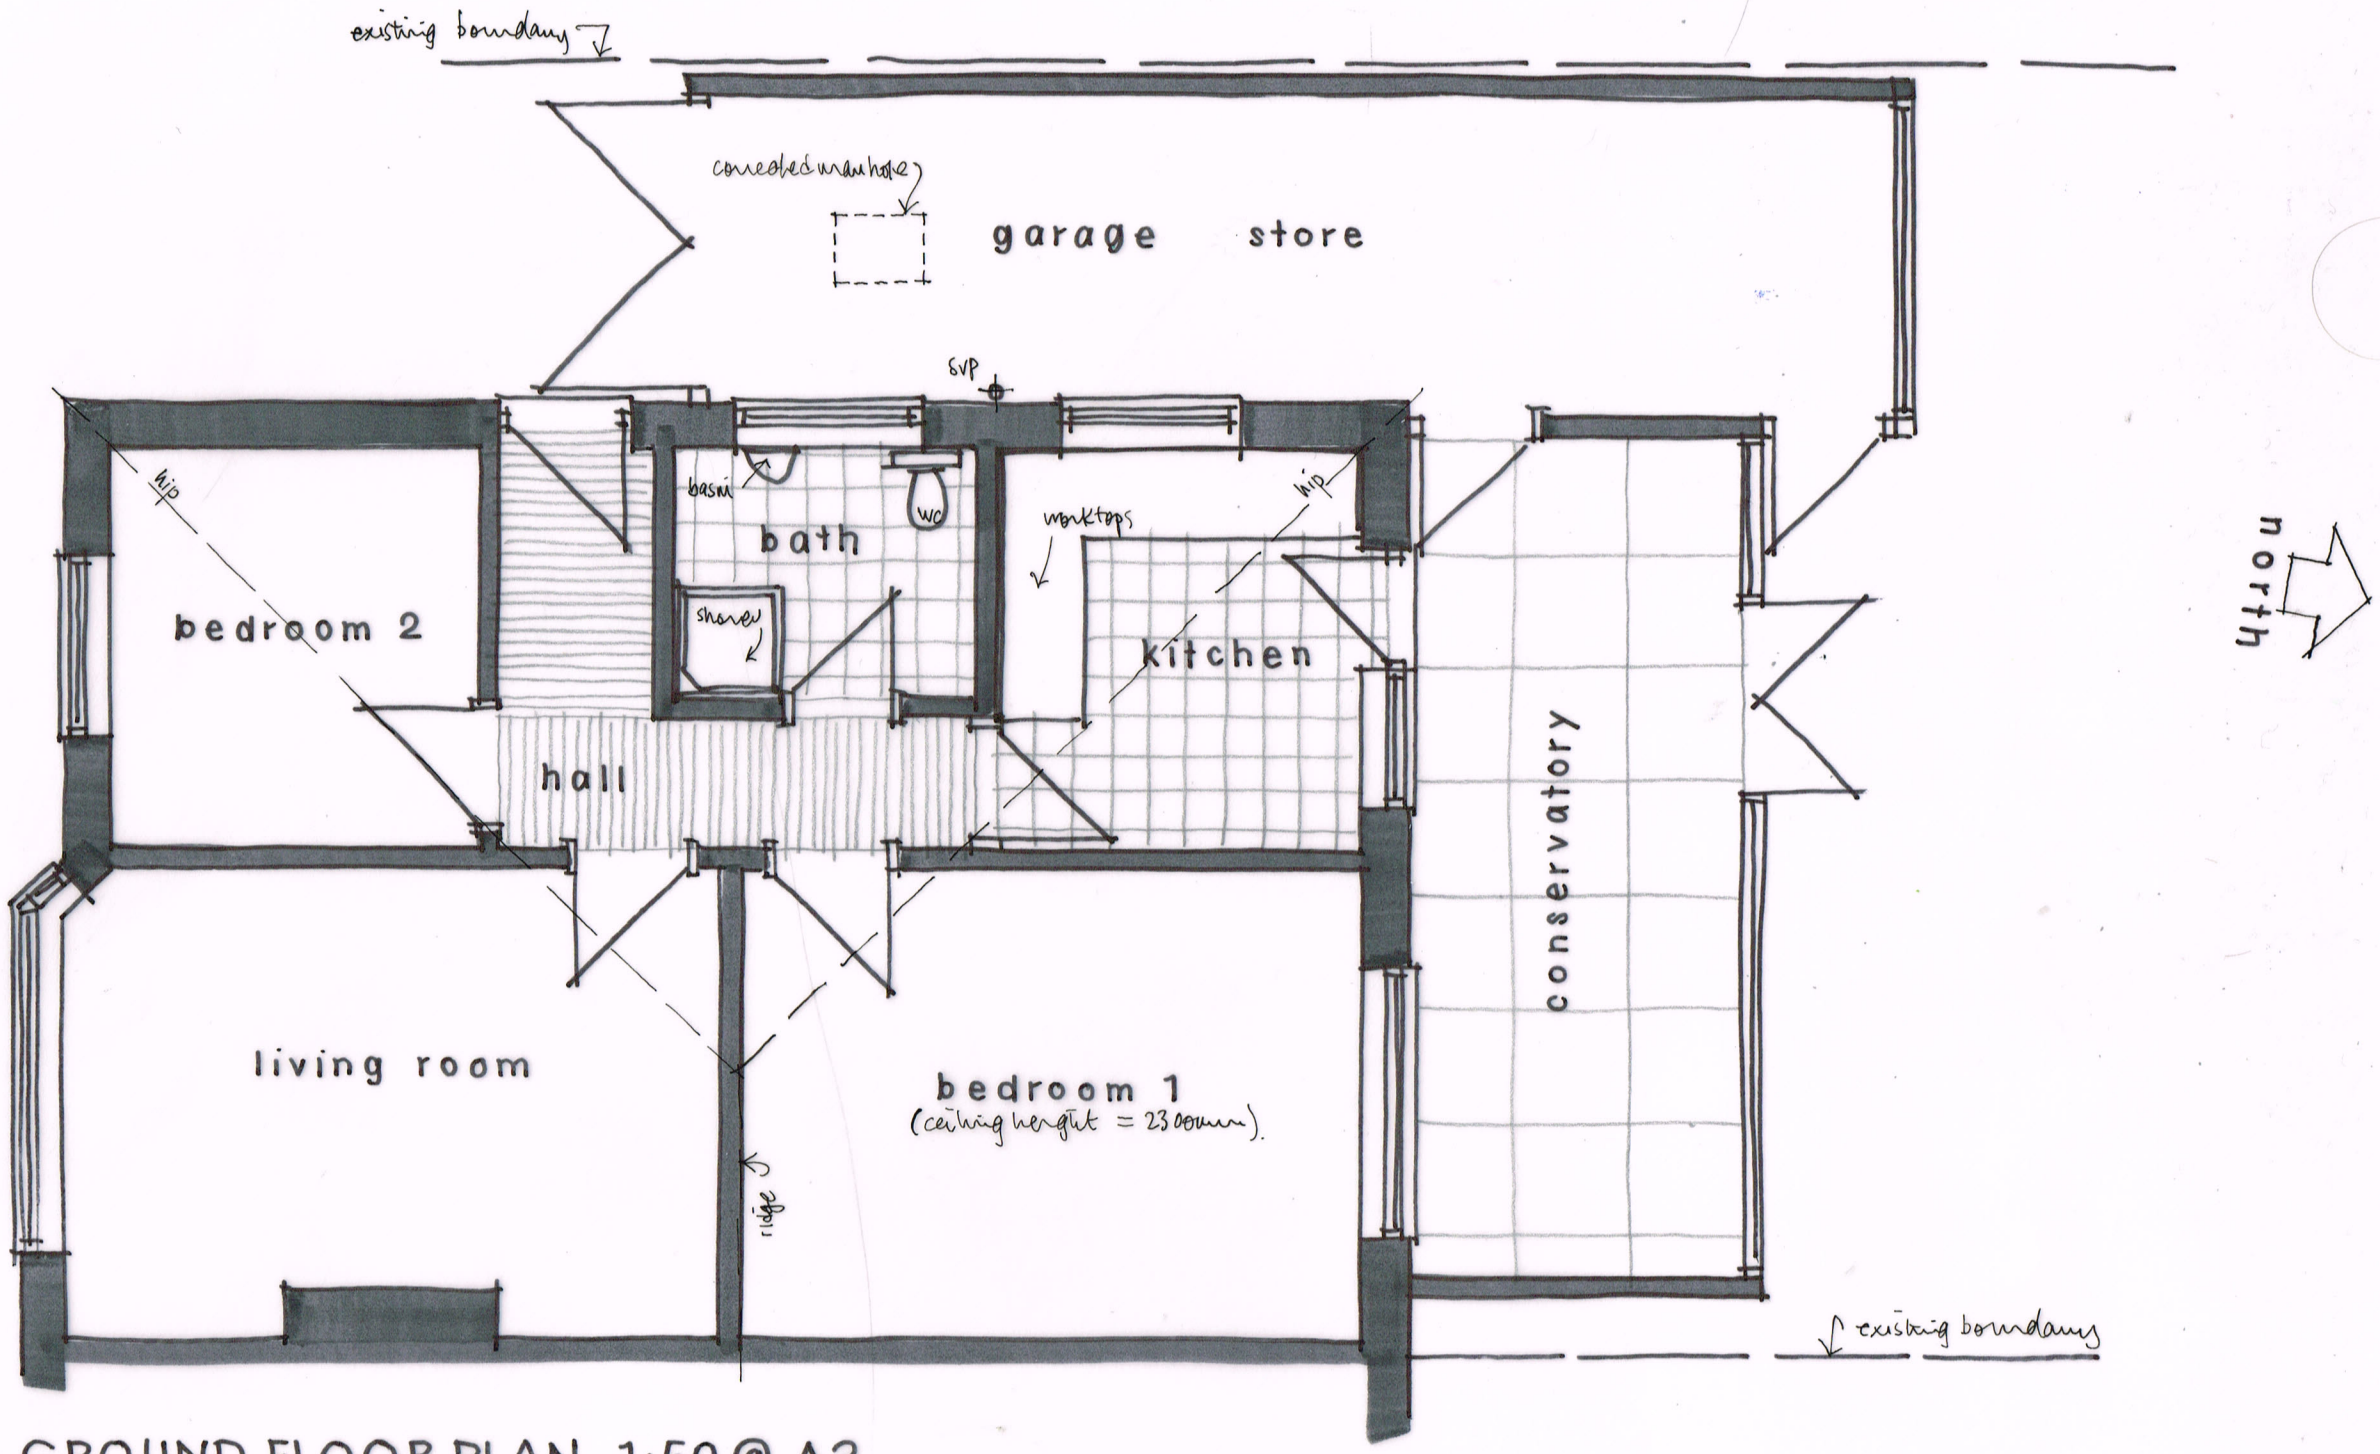

GROUND FLOOR PLAN 1:50 @ A3

0 1 2 3 4 5m
metres

33 HAZEL ROAD, BOGNOR REGIS
Existing details 01 June 2020