



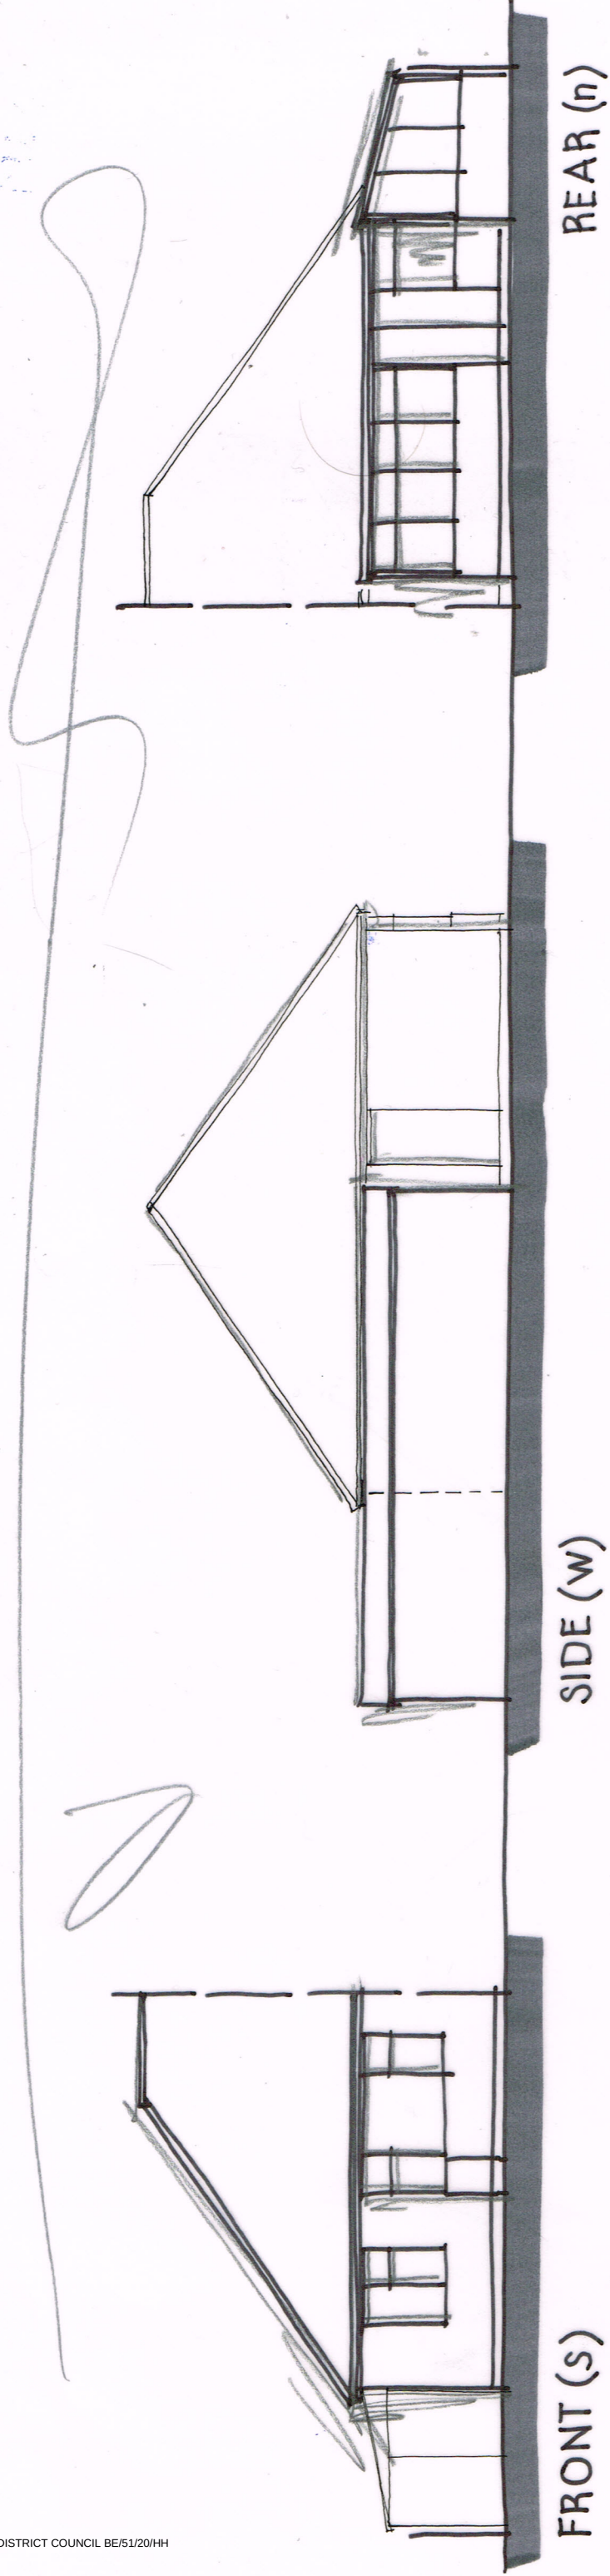

FRONT (S)

SIDE (W)

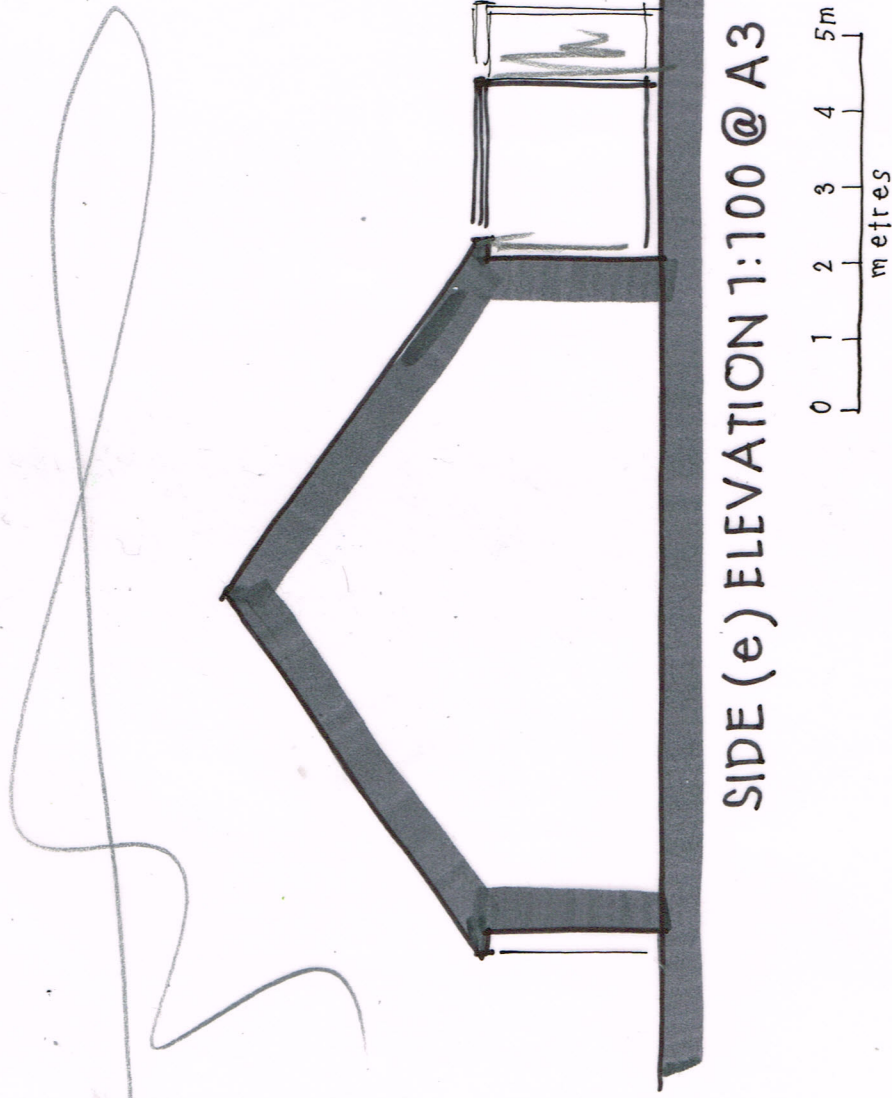

REAR (N)

SIDE (E) ELEVATION 1:100 @ A3

0 1 2 3 4 5m
metres