



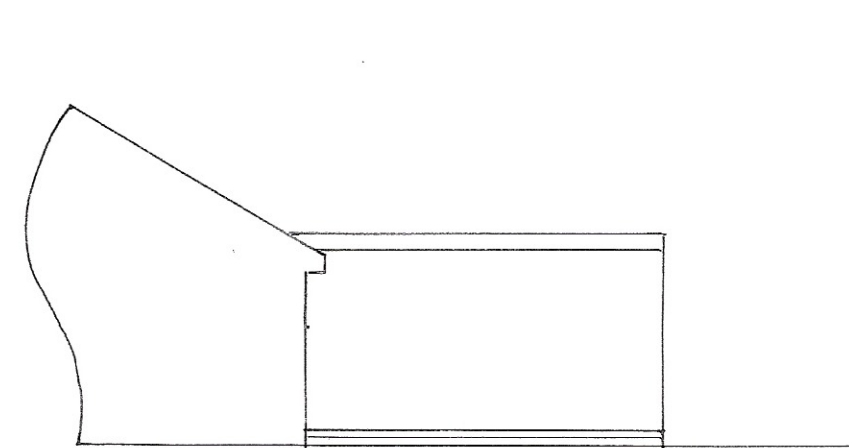

north

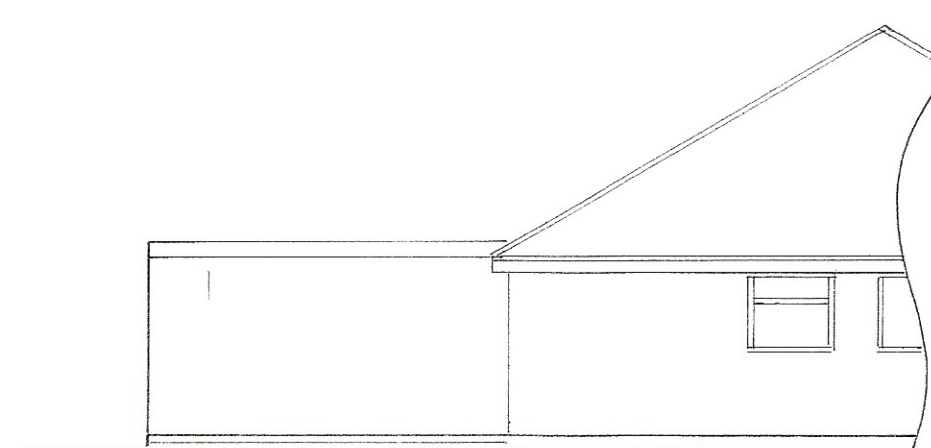

west
1 : 100




south



location plan

1 : 1250

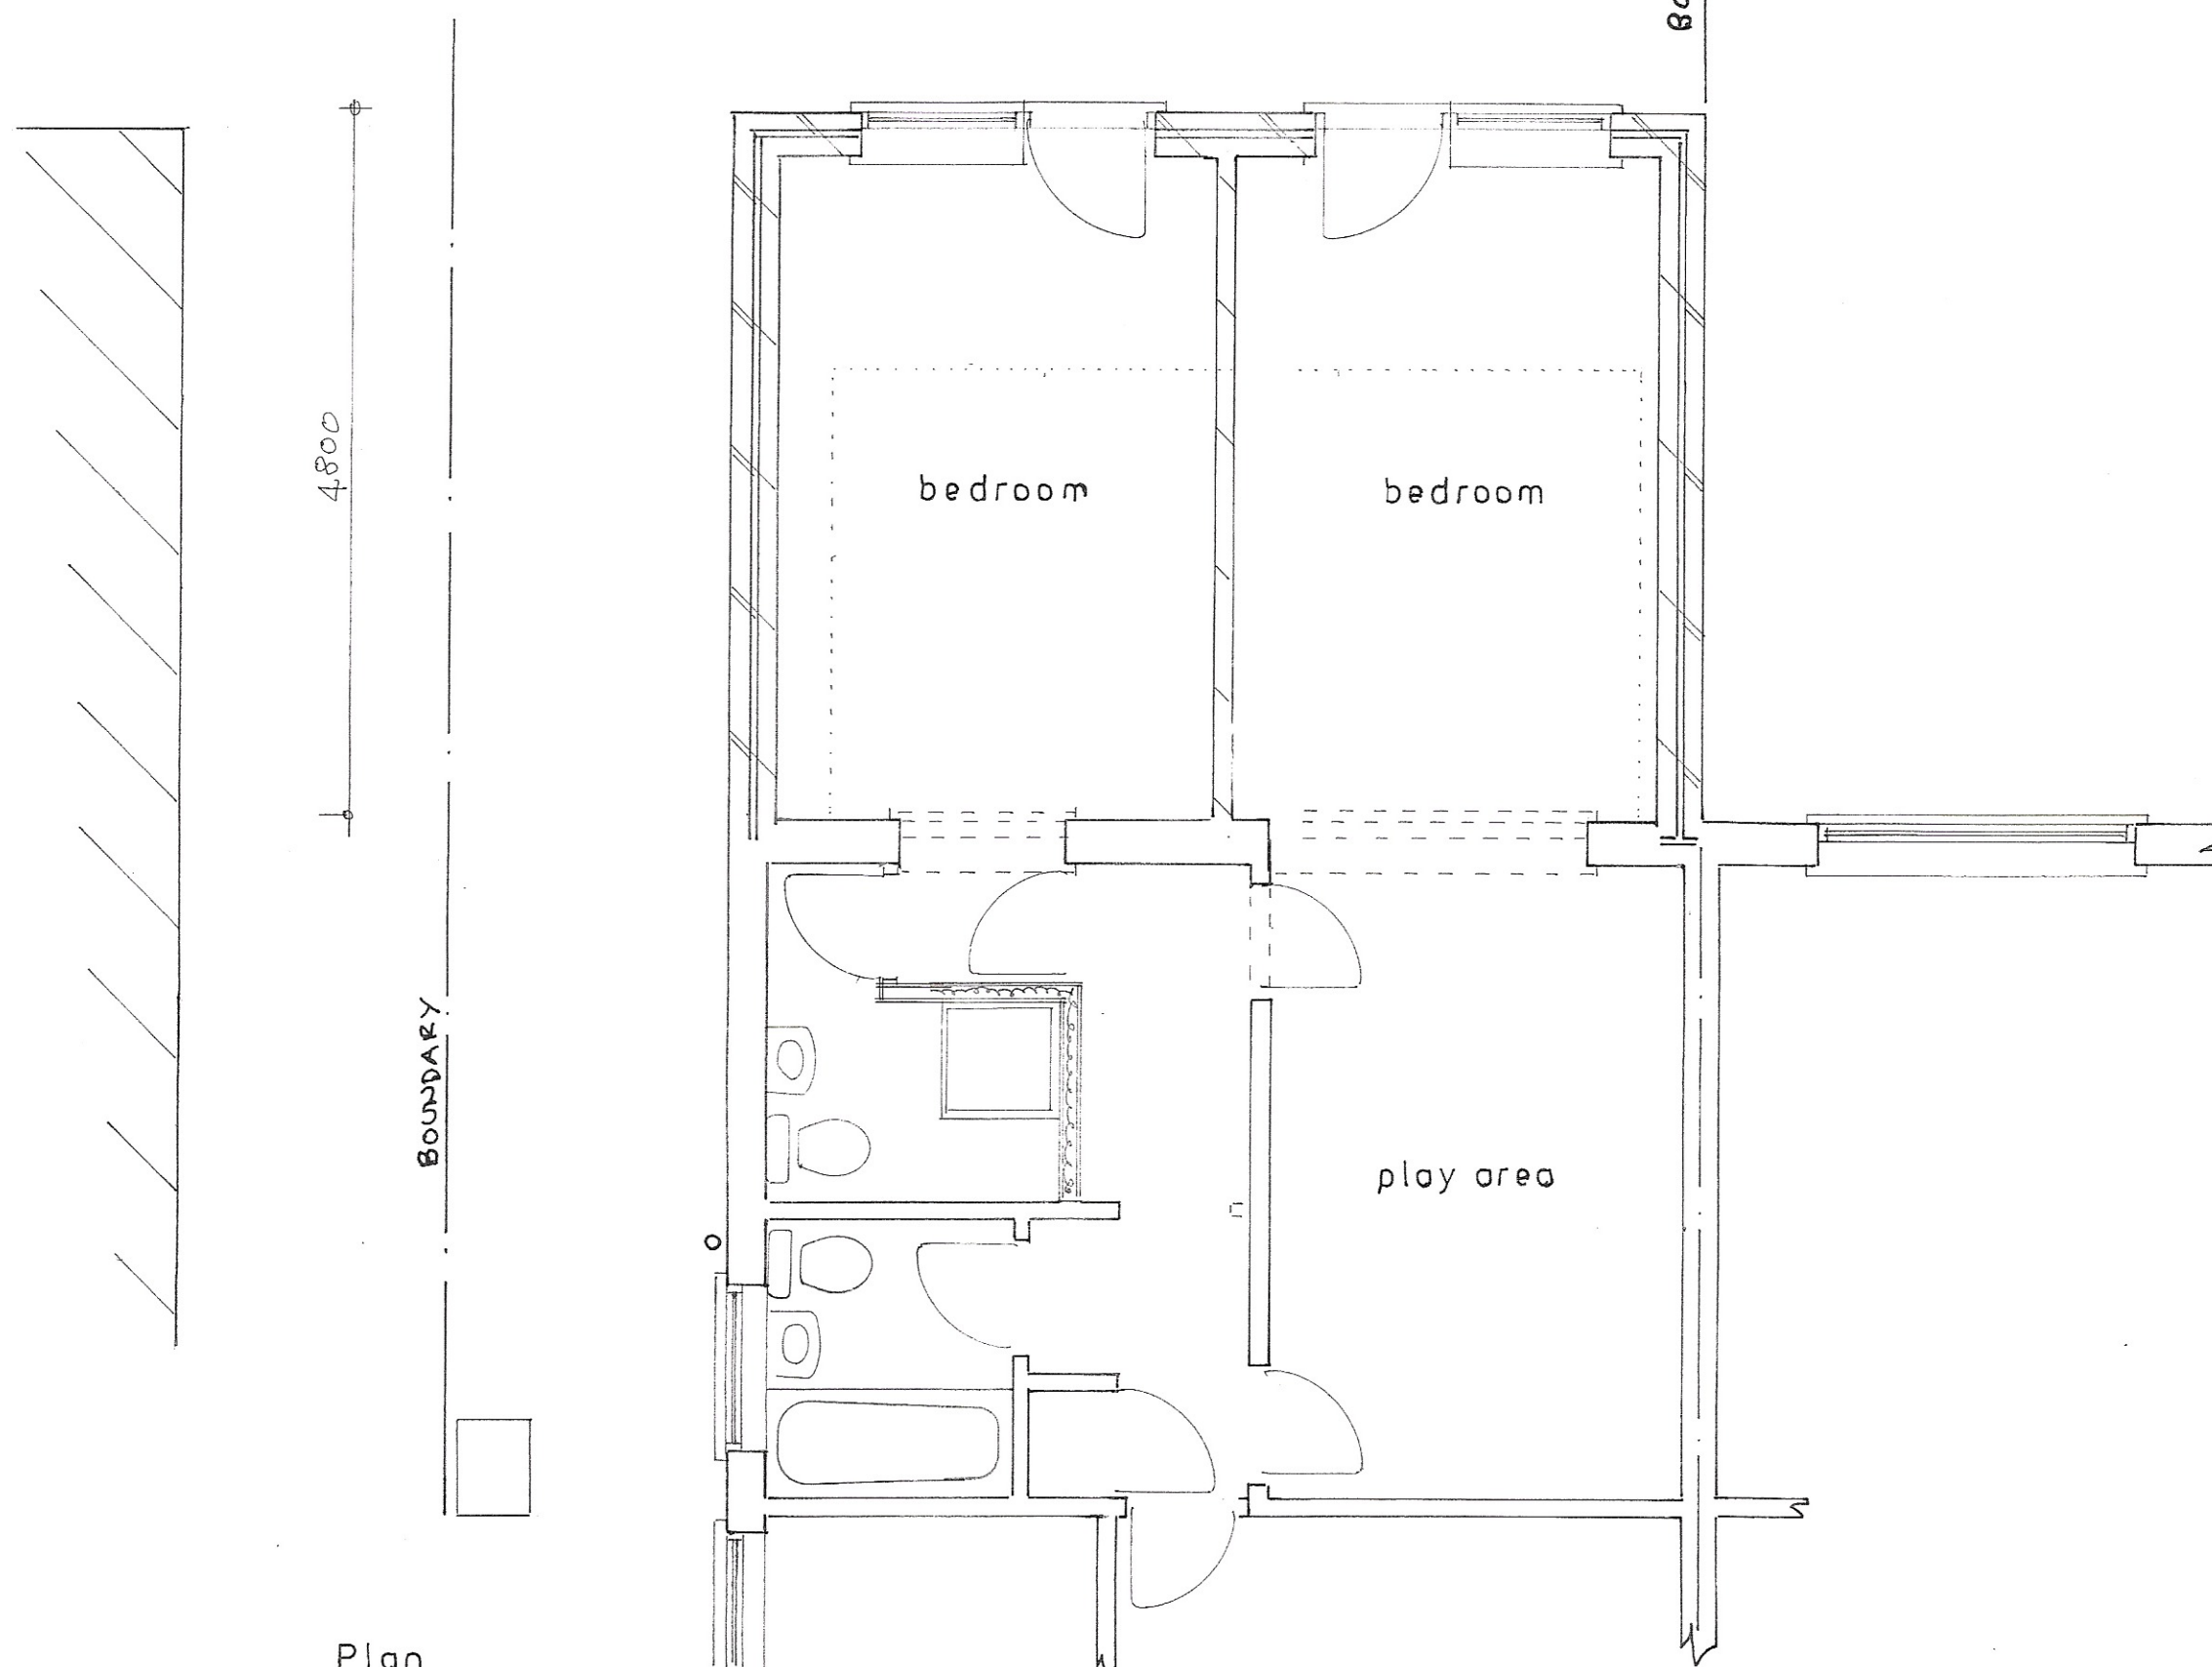

Plan

1 : 50



Ordnance Survey
Paper Map Copying
Licence No.
100056538

block plan

1 : 500

sheet 1 of 2

Proposed

PROPOSED SINGLE STOREY EXTENSION AT 59, MANSFIELD ROAD, BERSTED
FOR MR. & MRS. M. WHITER.

Bryan Butcher
Rainbow Cottage
Nyetimber Lane
Bognor Regis PO21 3JX
01243 266871
07973 233442
bryan.butcher@btinternet.com
www.bryanbutcher.com