
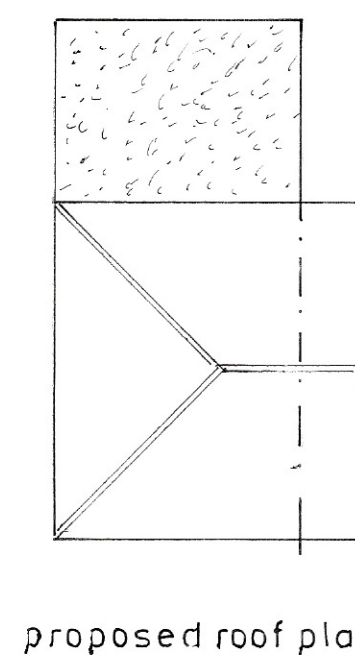
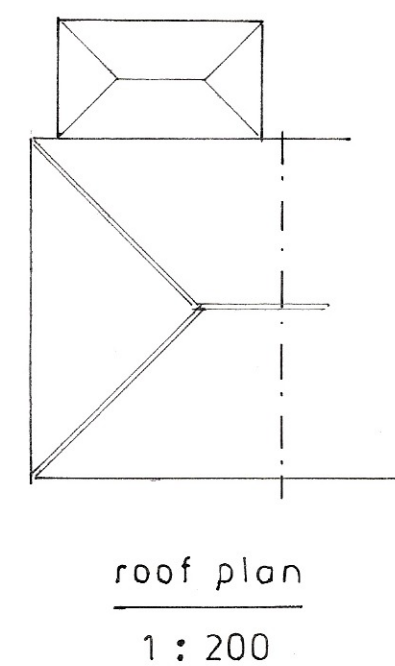
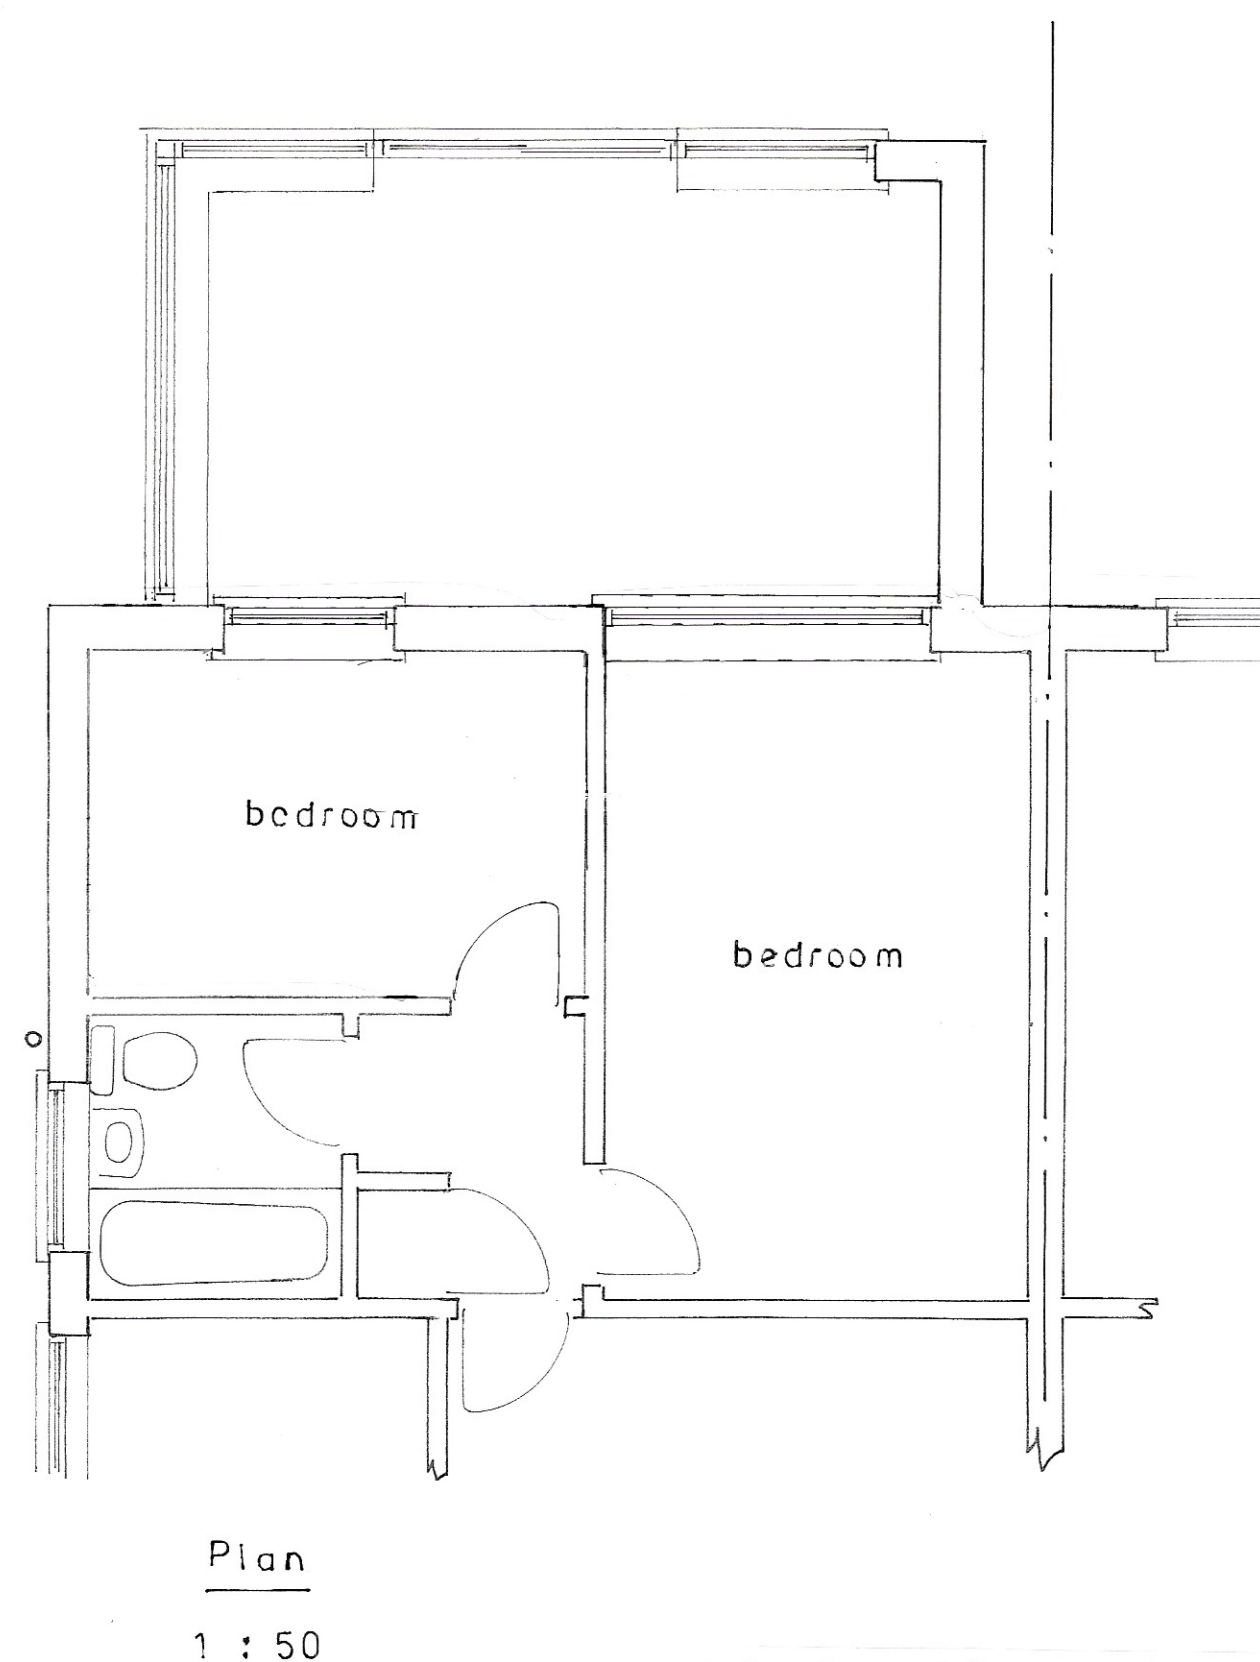
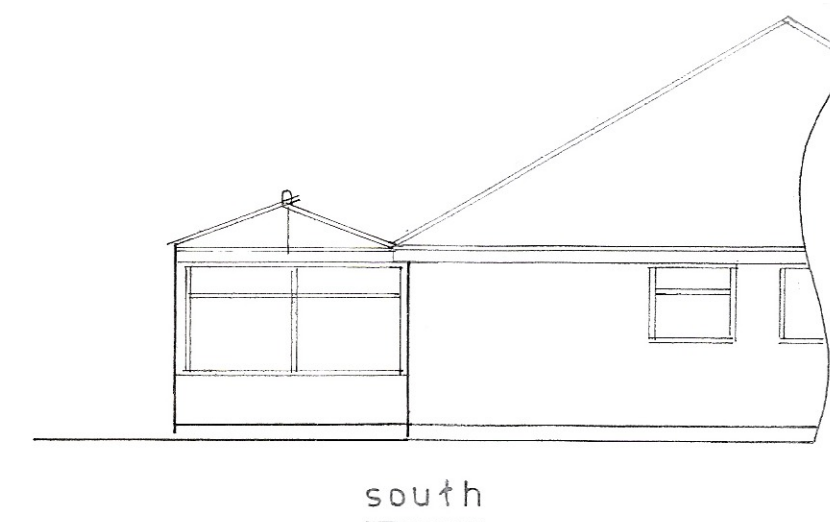
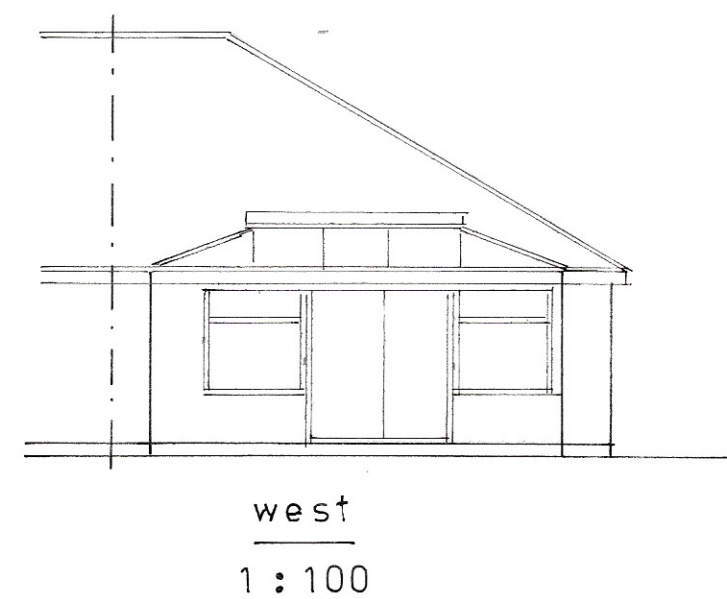


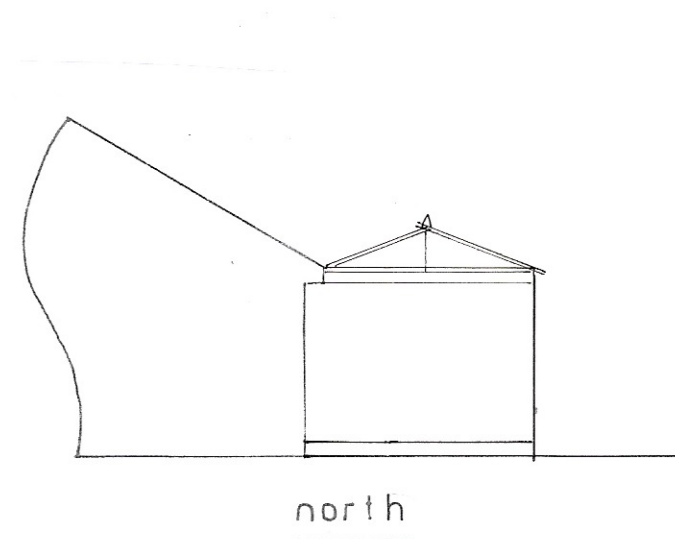

Existing

PROPOSED SINGLE STOREY EXTENSION AT 59, MANSFIELD ROAD, BERSTED
FOR MR. & MRS. M. WHITER.

sheet 2 of 2

Bryan Butcher
Rainbow Cottage
Nyetimber Lane
Bognor Regis PO21 3JX
01243 266871
07973 233442
bryan.butcher@btinternet.com
www.bryanbutcher.com