


9 Birdham Close, Bognor Regis, PO21 5TD

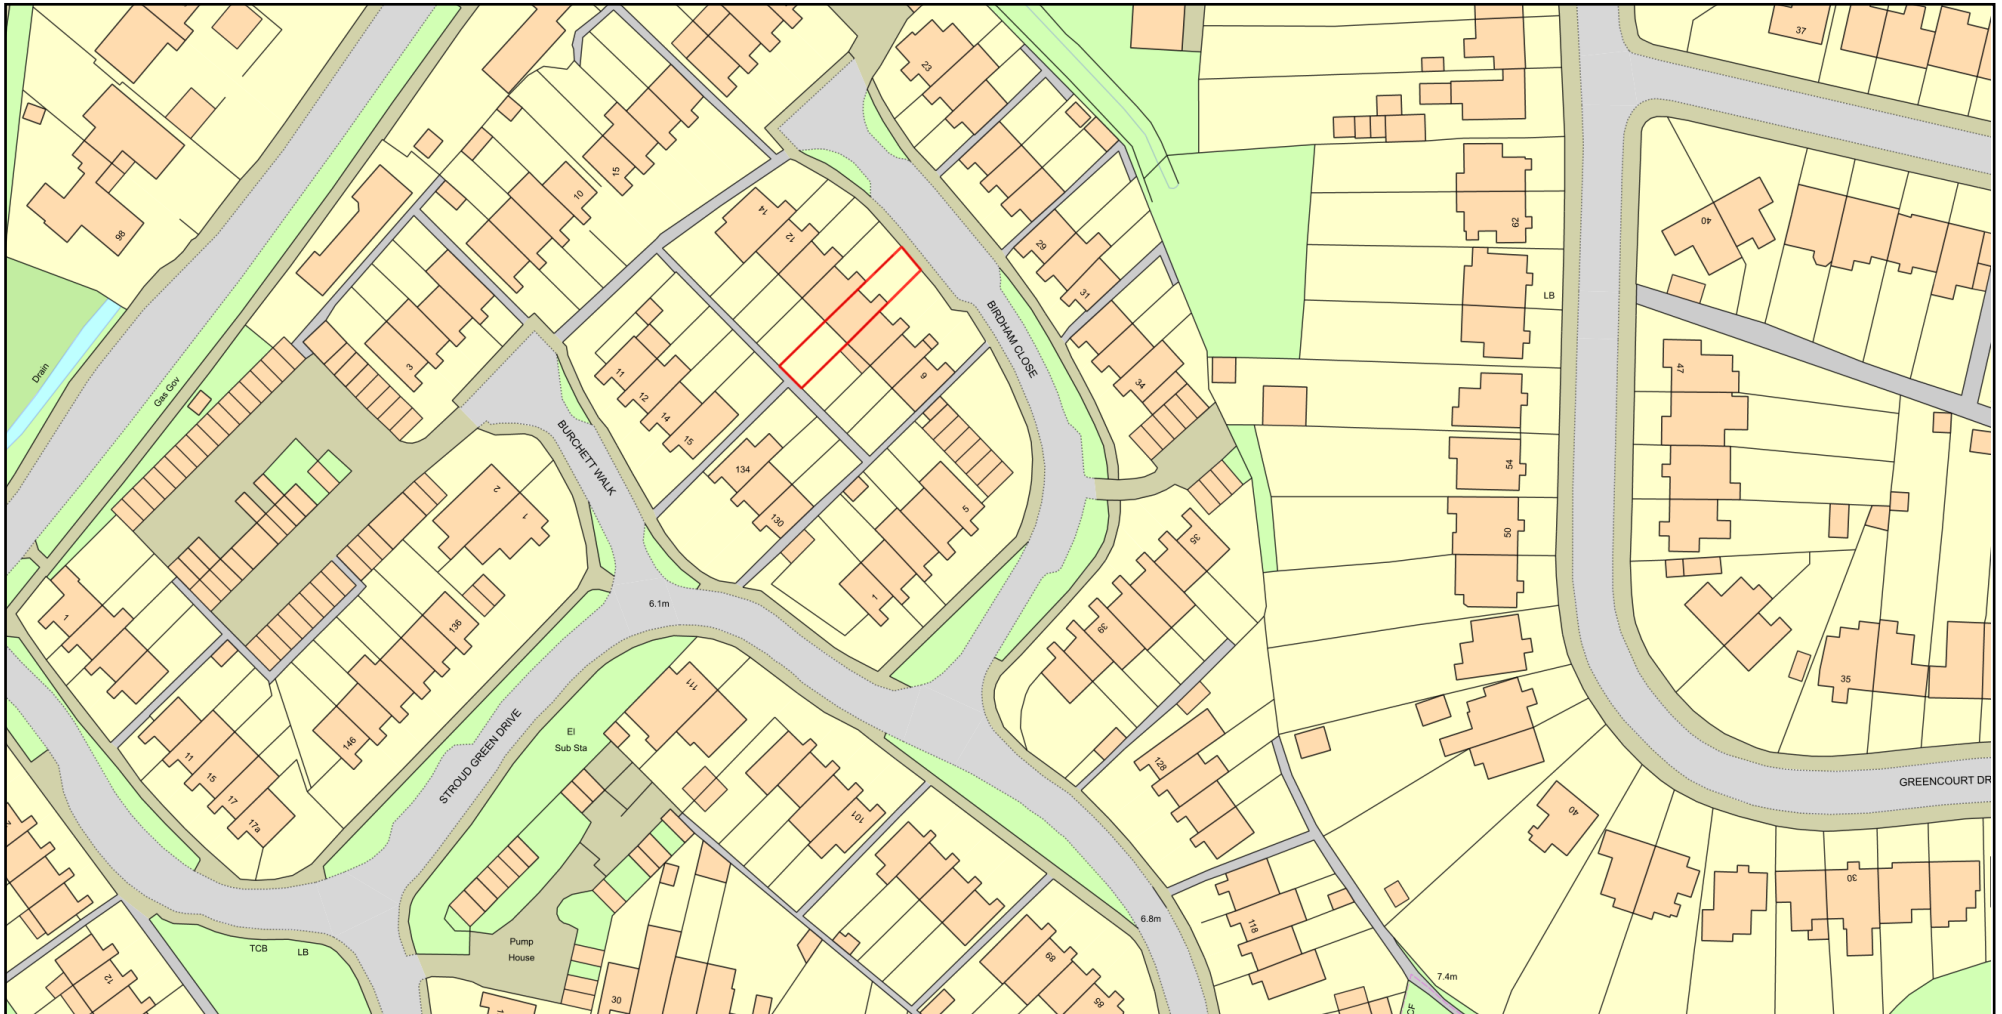

Plan Produced for: Advanced Adaptations

Date Produced: 25 Jul 2026

Plan Reference Number: TQRQM26206130018517

Scale: 1:1250 @ A4

© Crown copyright and database rights 2025 OS 100042766